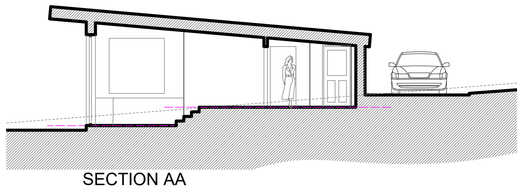

SECTION AA

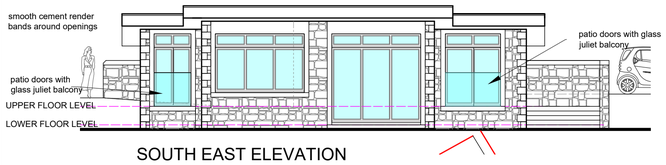

SOUTH EAST ELEVATION

SOUTH WEST ELEVATION

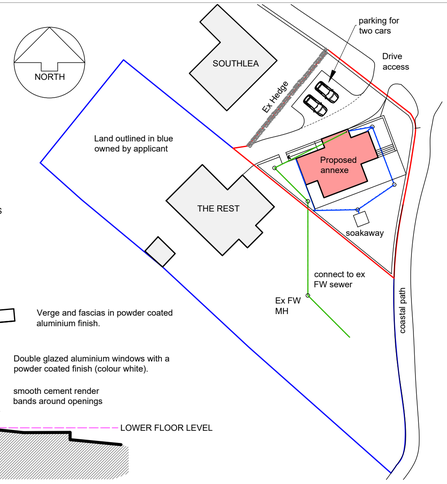

SITE LAYOUT PLAN
1:500

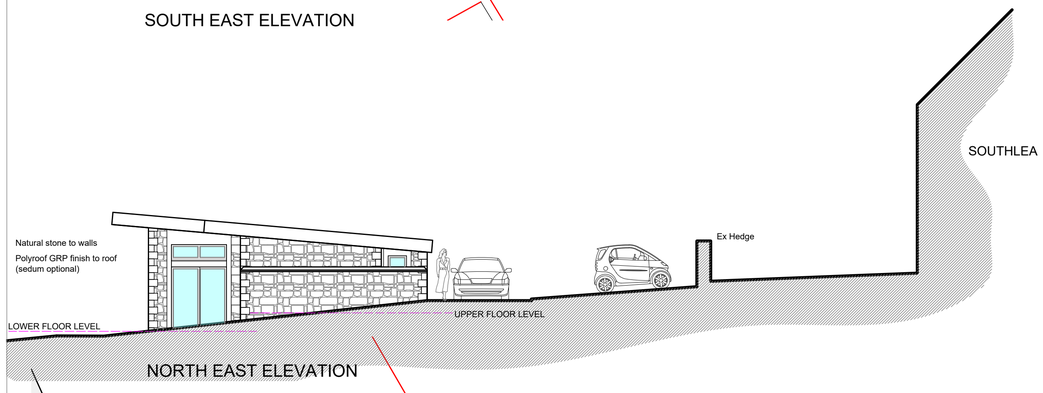

NORTH EAST ELEVATION

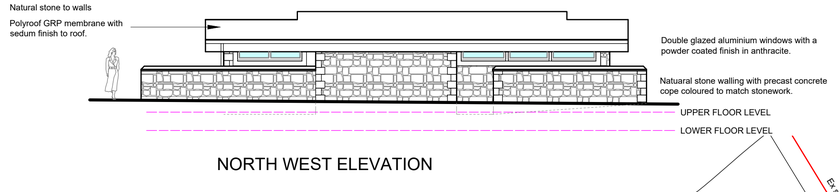

NORTH WEST ELEVATION

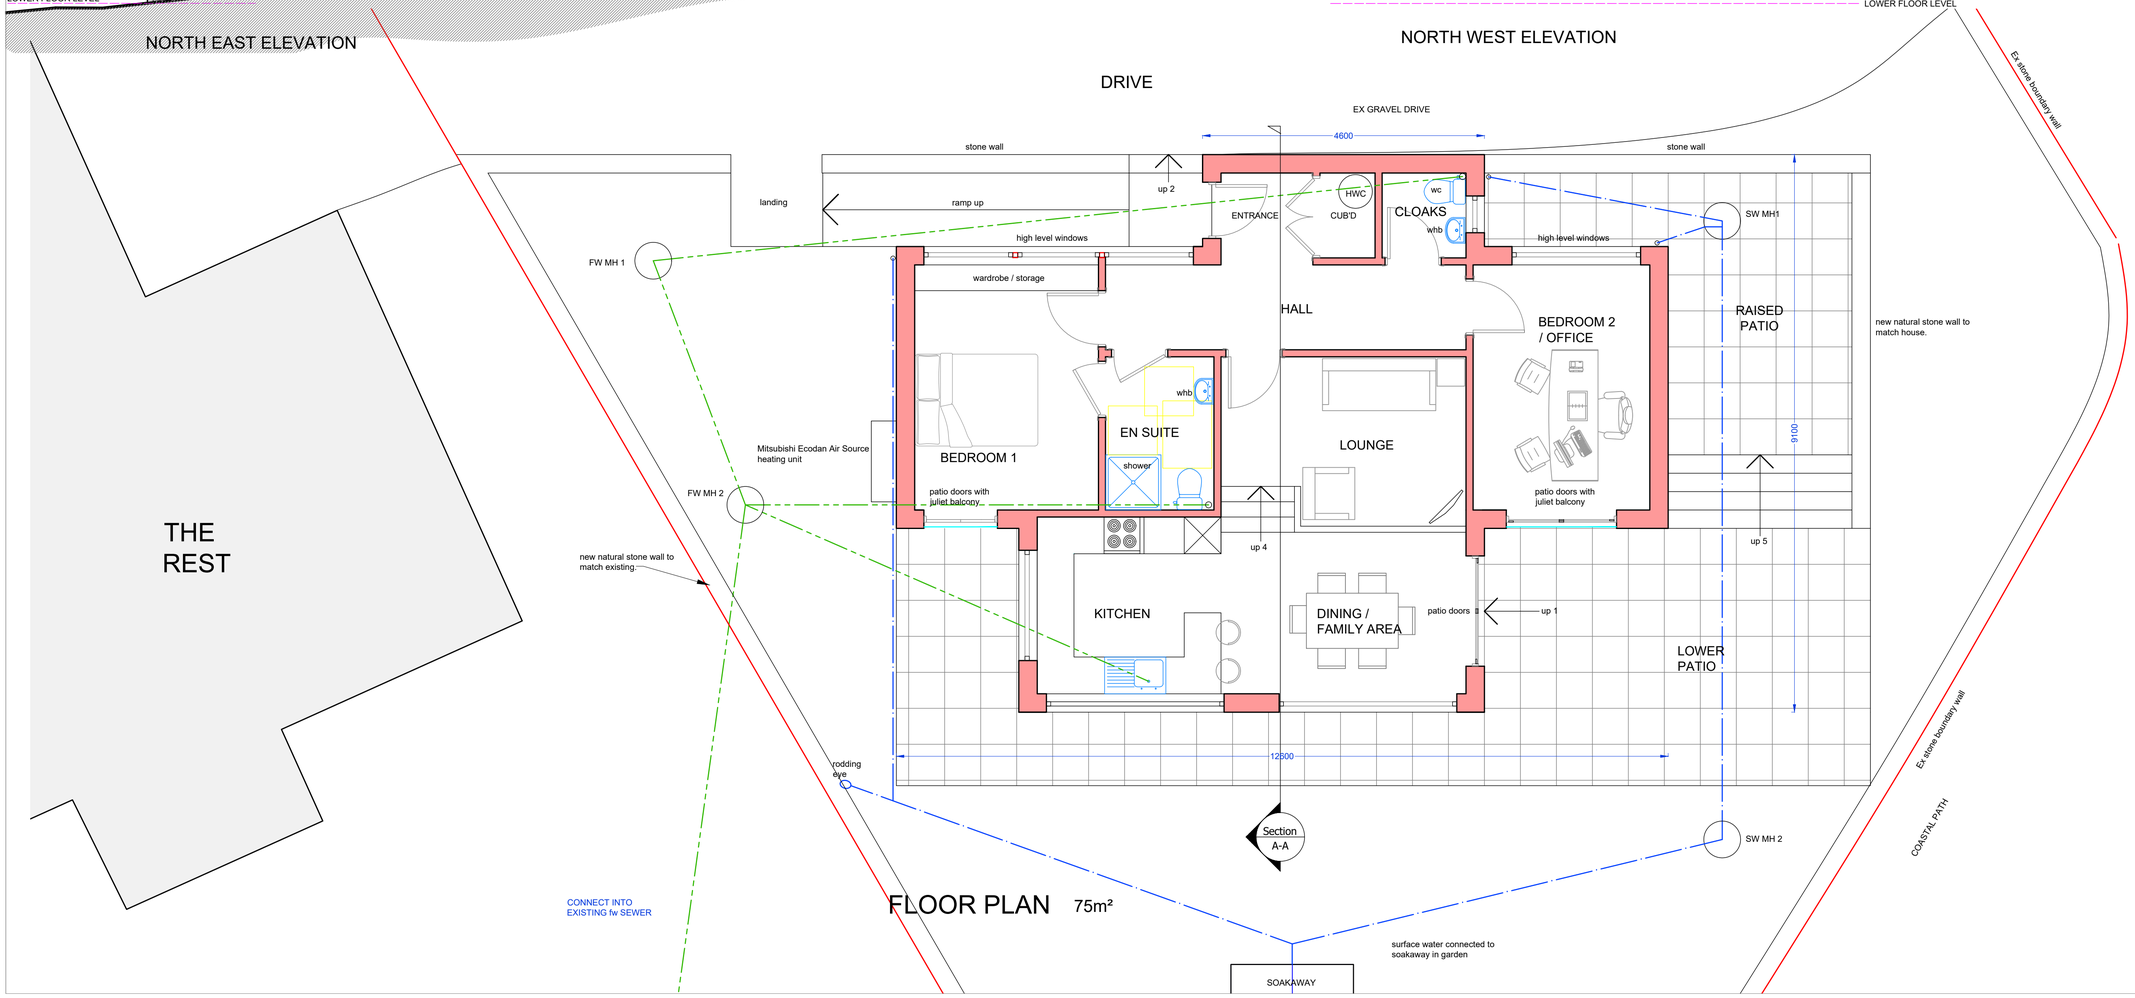

FLOOR PLAN 75m²

IRD DESIGN Ltd
Chartered Building Engineers
Architectural Consultants

This drawing, or part thereof is protected by Copyright and must not be reproduced without the prior written consent of IRD Design Ltd.

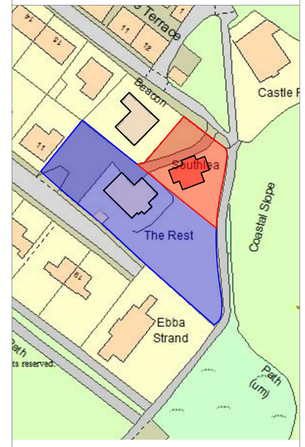

CBuildE chartered building engineer
cabe chartered association of building engineers

This is to certify that this drawing is a true copy of the original drawings referred to in the application

Signed.....

Dated.....

No.	Description	Date

IRD DESIGN Ltd
Chartered Building Engineers
Architectural Consultants

New Harbour Building
Eyemouth
Berwickshire
TD14 5SD
Tel/Fax - 018907 50111
Email - irddesign@aol.co.uk

Client	MR & MRS P GIBSON
Project	Erection of annexe dwelling in garden
Address	"The Rest" St Abbs Coldingham
Drawing Title	**PLANNING APPLICATION** Plan, Section and Elevations and Site Plan as proposed
Date	DEC 2017
Drawn by	IRD
Project number	17/282
Scale	1:50, 1:100,1:500
A1	001