© david paton building consultancy DO NOT SCALE FROM DRAWINGS, IF IN DOUBT ASK.

18/01777/FUL
06/08/2019

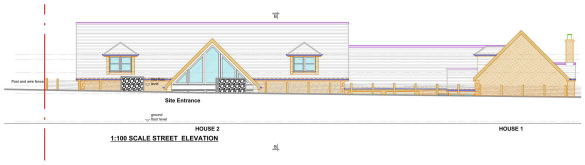

1:100 SCALE STREET ELEVATION

Scottish Borders Council
Town And Country Planning (Scotland) Act 1997

REFUSED

subject to the requirements of the associated Decision Notice

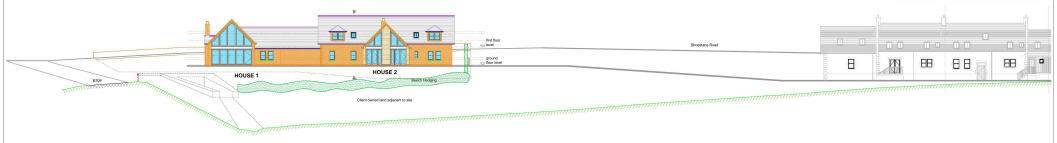

1:200 SCALE SITE ELEVATION TOWARDS STREET

ELEVATION KEY

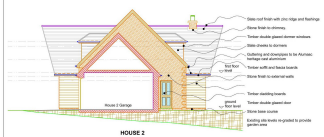

1:100 SCALE ELEVATION 5

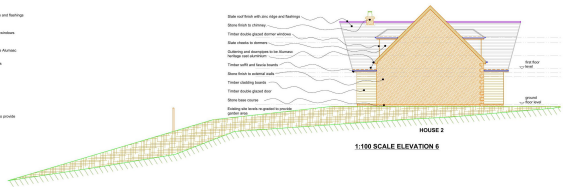

1:100 SCALE ELEVATION 6

PLANNING APPLICATION

D	Adjustments as per Planning comments.	24/04/19	DH
C	House 3 removed. Boundary adjusted.		
	Elevations 5 - 6 added.	15/11/16	DH
B	Re-Planning dated 30/05	11/07/16	BA
A	Fence altered. Road renamed.	10/06/16	DH

REVISIONS

CLIENT Hill Norton Homes Ltd	**PROJECT** New Dwelling Houses at, Heriot House Heriot Scottish Borders
DRAWING TITLE Street and Site Elevation Elevations 5 - 6	**DATE** February 2019
	DRAWN DH
	SCALE As Noted @ A1

david paton building consultancy
Architectural Services & Building Consultants
Established in 1991 by David Paton
13 High Street, Lasswade, Midlothian, EH18 1BN.
Tel: 0131 440 1311 website : www.davidpatonbc.co.uk
e.mail : davidpatonbc@btconnect.com

Members of the Chartered Institute of Architectural Technologists

DRAWING NO.
17-40-005

REVISION D