RECEIVED 09 MAY 2008 08/00781/FUL SCANNED

Scottish Borders Council
Town & Country Planning (Scotland) Act
REFUSED
24 NOV 2008
Planning & Economic
Development Department

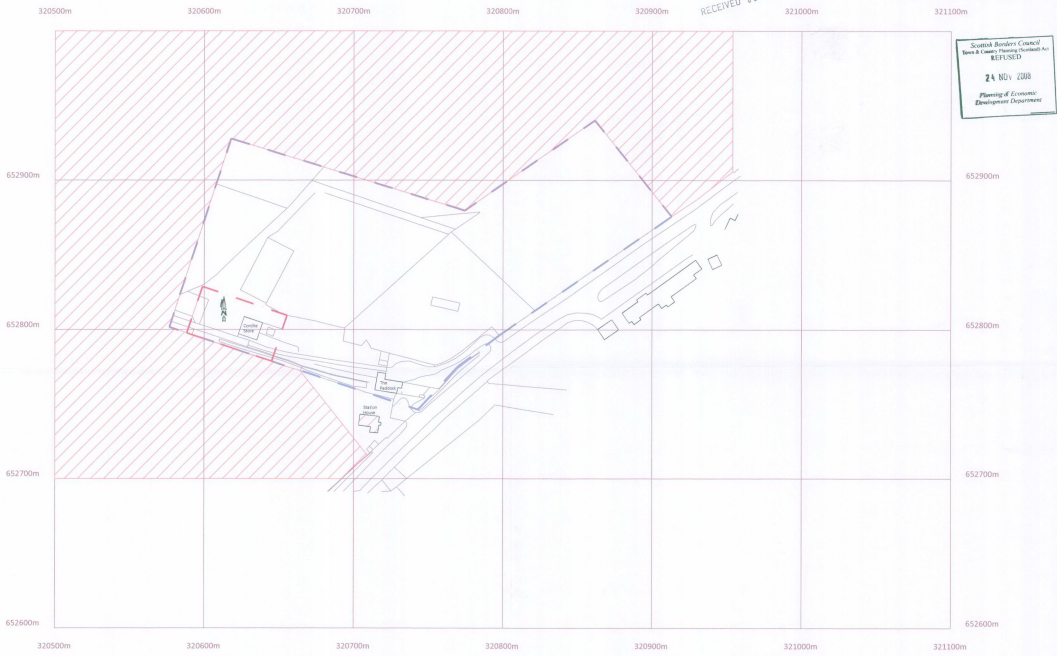

©Crown Copyright. All rights reserved. Licence number 10001998

Border Architects Ltd
Rowan Court
Cavalry Park
Peebles
EH45 9BU
T 01721 725 726
F 01721 725 724

Site Boundary

Notified Neighbours

GENERAL NOTES RELEVANT TO ALL DRAWINGS:
ALL DIMENSIONS MUST BE CHECKED ON SITE.
DO NOT SCALE THIS DRAWING.
THE DRAWING NUMBER IS PREFIXED WITH LETTERS DENOTING ITS PURPOSE:
SS - SKETCH SCHEME DRAWING
PA - PLANNING APPLICATION DRAWING
BW - BUILDING WARRANT DRAWING
CI - CONSTRUCTION ISSUE DRAWING

Project: 0708 - THE PADDOCK, LAMANCHA
Drawing: Site Location Plan & Neighbour Notification
Date: Mar '08 Drawn By: MLH
Scale: 1:1250 (A2 Size) Drg No: PA 01 Rev: