FIRST FLOOR PLAN

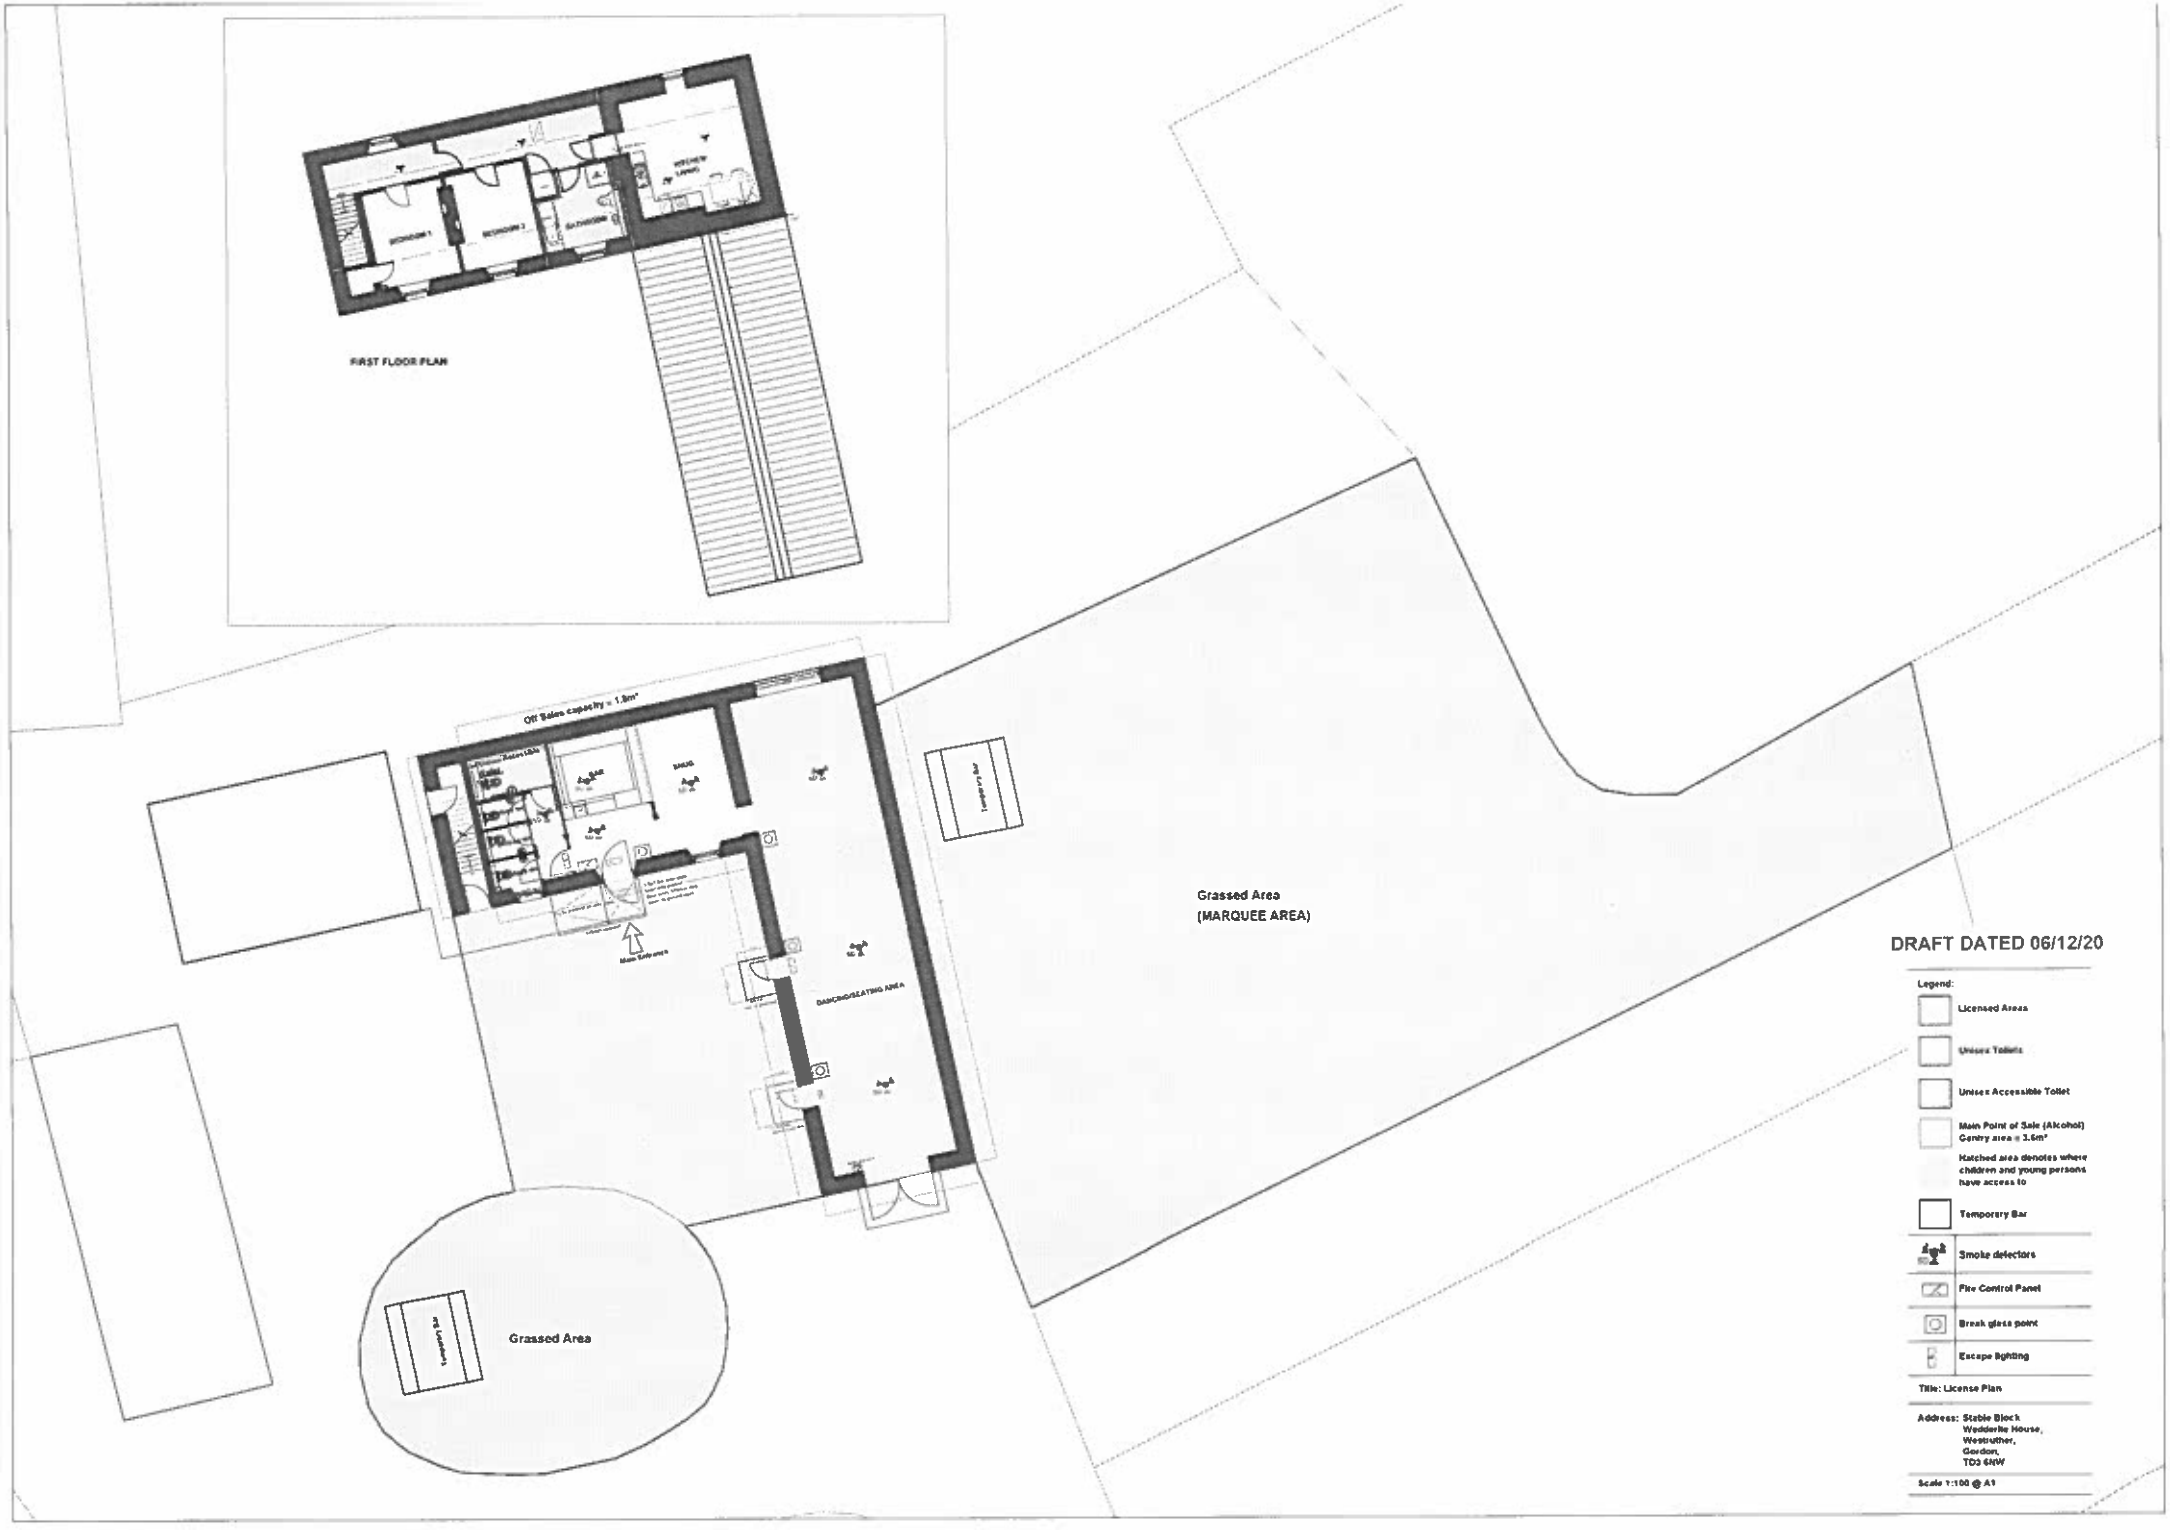
Off Sales capacity = 1.8m²
Main Entrance
DANCING/SEATING AREA
Grassed Area
(MARQUEE AREA)
Grassed Area
DRAFT DATED 06/12/20
Legend:
Licensed Areas
Unisex Toilets
Unisex Accessible Toilet
Main Point of Sale (Alcohol)
Gentry area = 3.6m²
Hatched area denotes where children and young persons have access to
Temporary Bar
Smoke detectors
Fire Control Panel
Break glass point
Escape lighting
Title: License Plan
Address: Stable Block
Wedderlie House,
Westruther,
Gordon,
TD3 6NW
Scale 1:100 @ A1