19/00165/FUL 14.05.2019

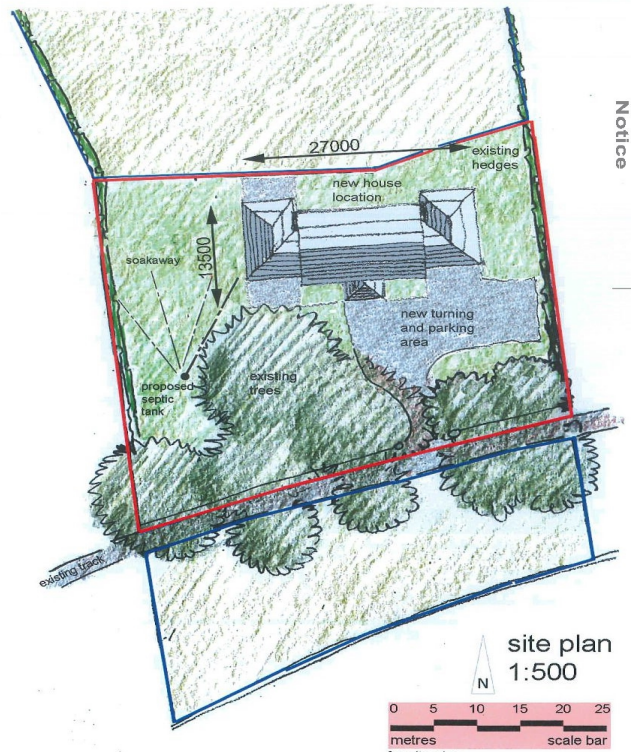

site plan
1:500

Scottish Borders Council
Town And Country
Planning (Scotland) Act
1997

APPROVED

subject to the
requirements of the
associated Decision
Notice

Ordnance Survey
Licensed Mapping

plans ahead by emapsite™

Prepared by: Aidrain McInally, 07-04-2018

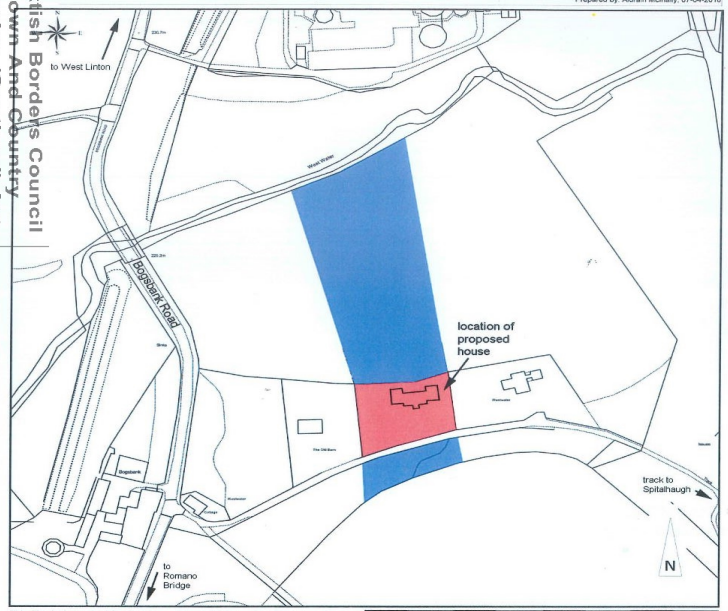

This Plan includes the following Licensed Data: OS MasterMap Black and White PDF Location Plan by the Ordnance Survey National Geographic Database and incorporating surveyed revision available at the date of production. Reproduction in whole or in part is prohibited without the prior permission of Ordnance Survey. The representation of a road, track or path is no evidence of a right of way. The representation of features, as lines is no evidence of a property boundary. © Crown copyright and database rights, 2018. Ordnance Survey 0100031673

Scale: 1:2500
location plan

savills

PROJECT TITLE
House at West Linton

CLIENT
Karon and Adrian

DRAWING TITLE
location and site plan

SCALE	PAPER SIZE	DRAWING NUMBER	REVISION
1:2500/1:500@A3		DHBU428882	pl-01a

DRAWING STATUS
planning

DRAWN BY	CHECKED BY	DATE
ML		050219

RICS

28 Castle Street
Dunfries
DG1 1DG
t: 01387 263906
f: 01387 257103
e: dunfries@savills.com

NOTES

Do not scale from this drawing unless for Planning purposes. Figured dimensions only are to be used. All dimensions must be checked on site by the Contractor prior to the commencement of any fabrication or building works. Where applicable, dimensions and details are to be read in conjunction with specialist consultants' drawings; any disparity between drawings is to be brought to the attention of Savills prior to the commencement of any fabrication or building works. This drawing is the property of Savills and may not be reproduced without their expressed permission.

REVISIONS

REV	NOTE / DRAWN BY	DATE
a	reducion in developemnt area inline with original application	060219