21/00486/FUL

31.05.2021

GENERAL NOTES RELEVANT TO ALL DRAWINGS: ALL DIMENSIONS MUST BE CHECKED ON SITE. DO NOT SCALE THIS DRAWING. IF IN DOUBT - ASK. THE DRAWING NUMBER IS PREFIXED WITH LETTERS DENOTING ITS PURPOSE: SS - SKETCH SCHEME DRAWING. PA - PLANNING APPLICATION DRAWING. BW - BUILDING WARRANT DRAWING. CI - CONSTRUCTION ISSUE DRAWING. ONLY IF THE DRAWING NUMBER IS PREFIXED WITH CI IS THE DRAWING MEANT FOR CONSTRUCTION

Scottish Borders Council
Town And Country
Planning (Scotland) Act
1997

REFUSED

subject to the
requirements of the
associated Decision
Notice

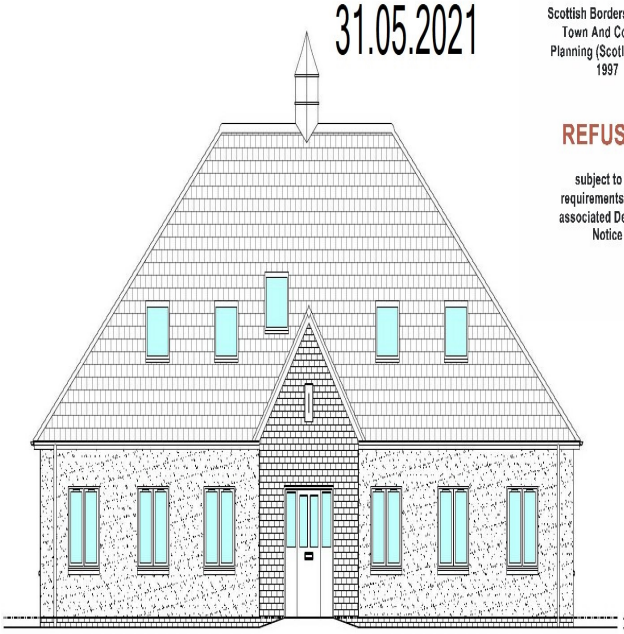

east (front) elevation

south (side) elevation

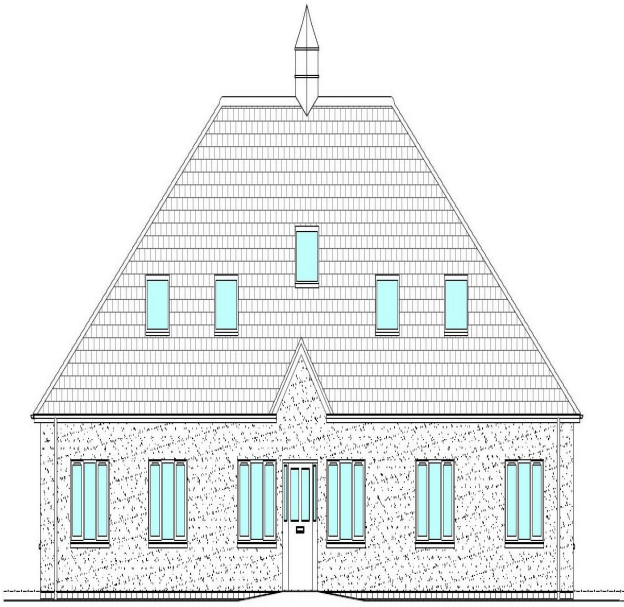

west (rear) elevation

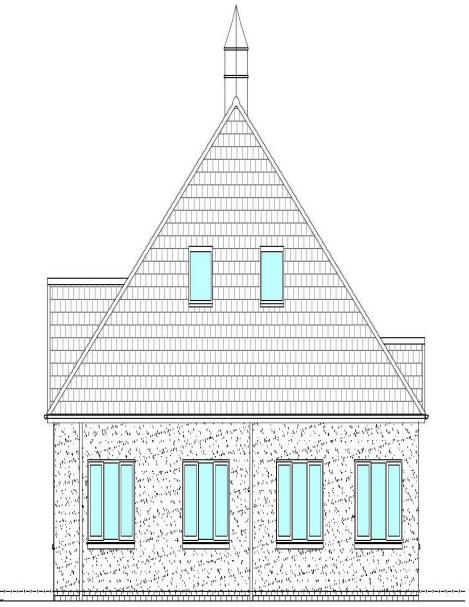

north (side) elevation

Border Architects
The Courthouse
High Street
Peebles EH45 8SW
01721 720 104
marc@borderarchitects.com

0 1m 2m 3m 4m 6m 8m 10m 15m

SCALE 1:100

Project: 2024 - 3 Rowan Court, Peebles EH45 9BU

Drawing: Elevations - Proposed

Date: Mar '20 Drawn By: MLH

Scale: 1:100 (A3 Size) Drg No: PA07 Rev:-