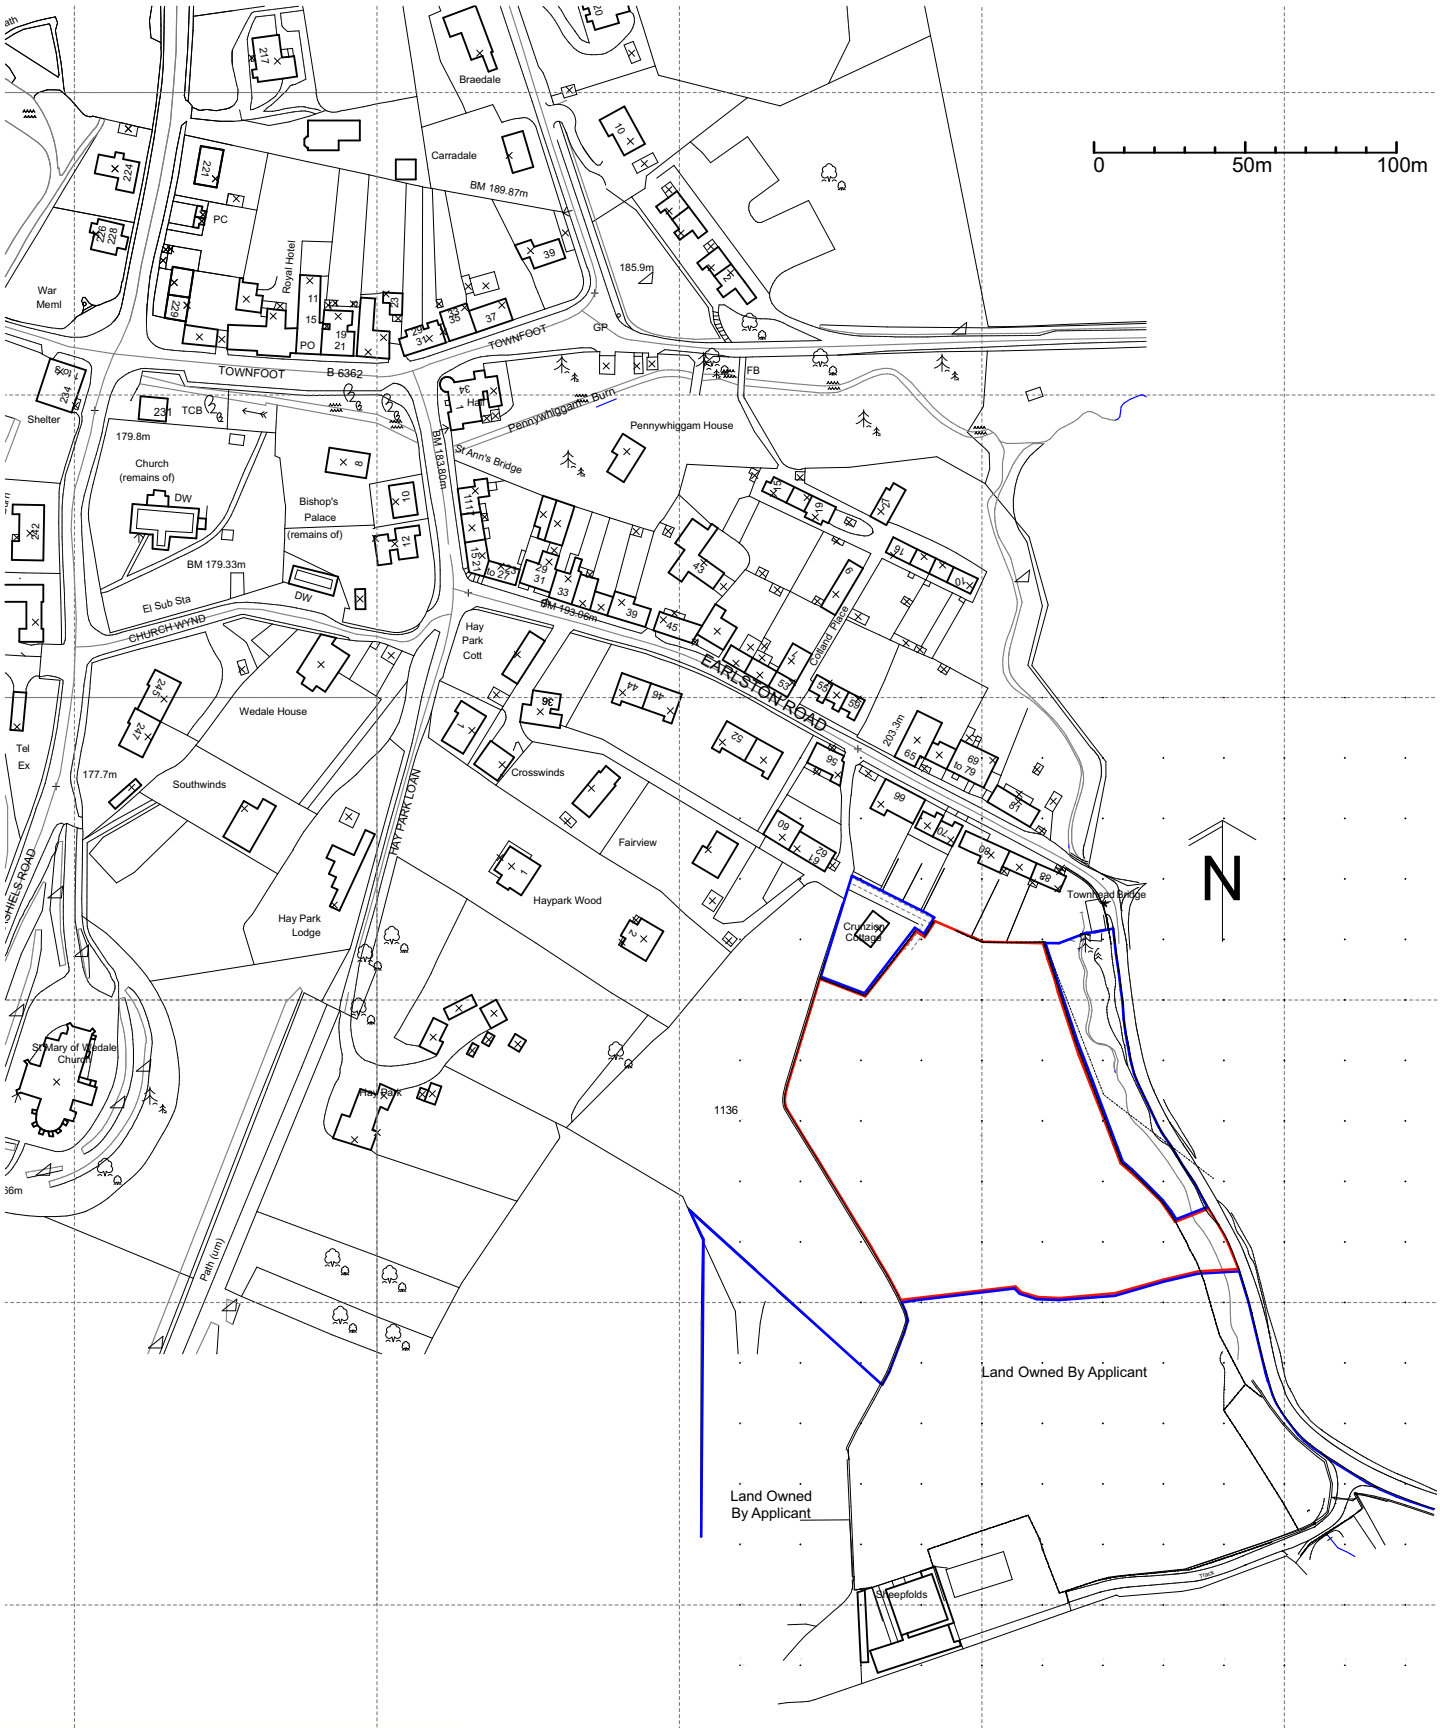

HUNTER ARCHITECTURE 231 Galashiels Road Stow Galashiels TD1 2RE T :01578730510 E :info@hhunter.co.uk www.hhunter.co.uk	Drawn by **#CAD Technician Full Name** Date Checked by **#Contact Full Name** Date	Drawing Name **Location Plan** Drawing Status
Project Name **Proposed Housing** **Cruzion Stow**		Drawing Scale **1:2500**
Clients Name **Bruce Weir**		Layout ID Status Revision **1279_pl_00**