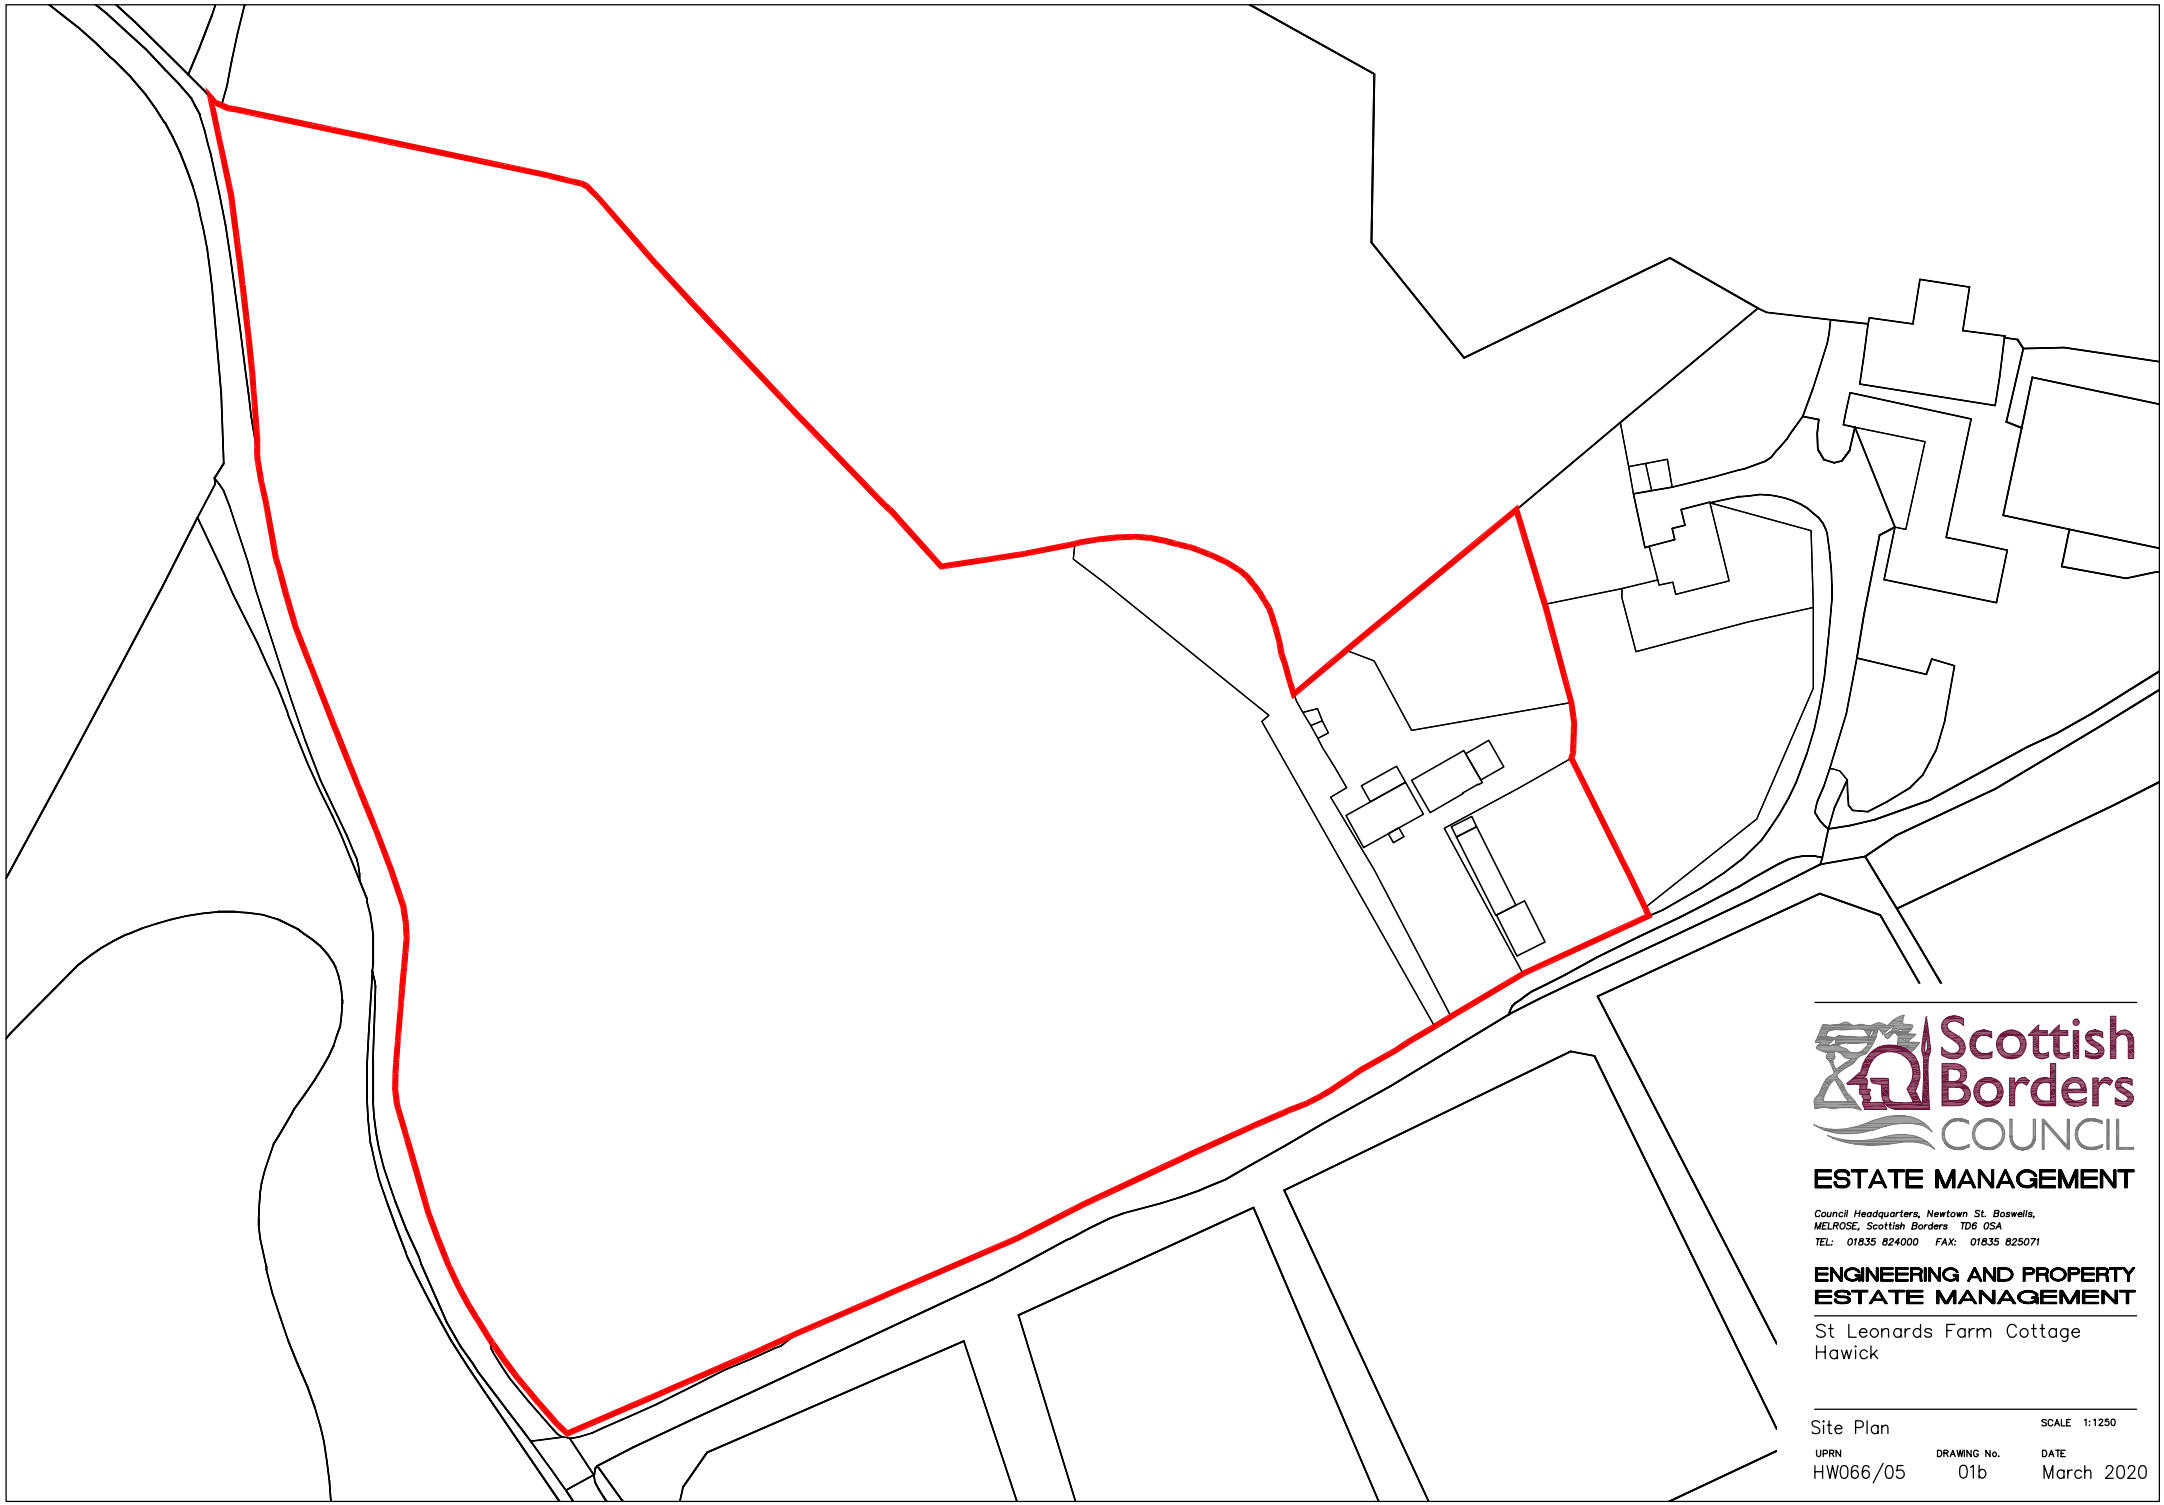

Scottish Borders COUNCIL

ESTATE MANAGEMENT

Council Headquarters, Newtown St. Boswells,
MELROSE, Scottish Borders TD6 0SA
TEL: 01835 824000 FAX: 01835 825071

ENGINEERING AND PROPERTY ESTATE MANAGEMENT

St Leonards Farm Cottage
Hawick

Site Plan

SCALE 1:1250

UPRN	DRAWING No.	DATE
HW066/05	01b	March 2020