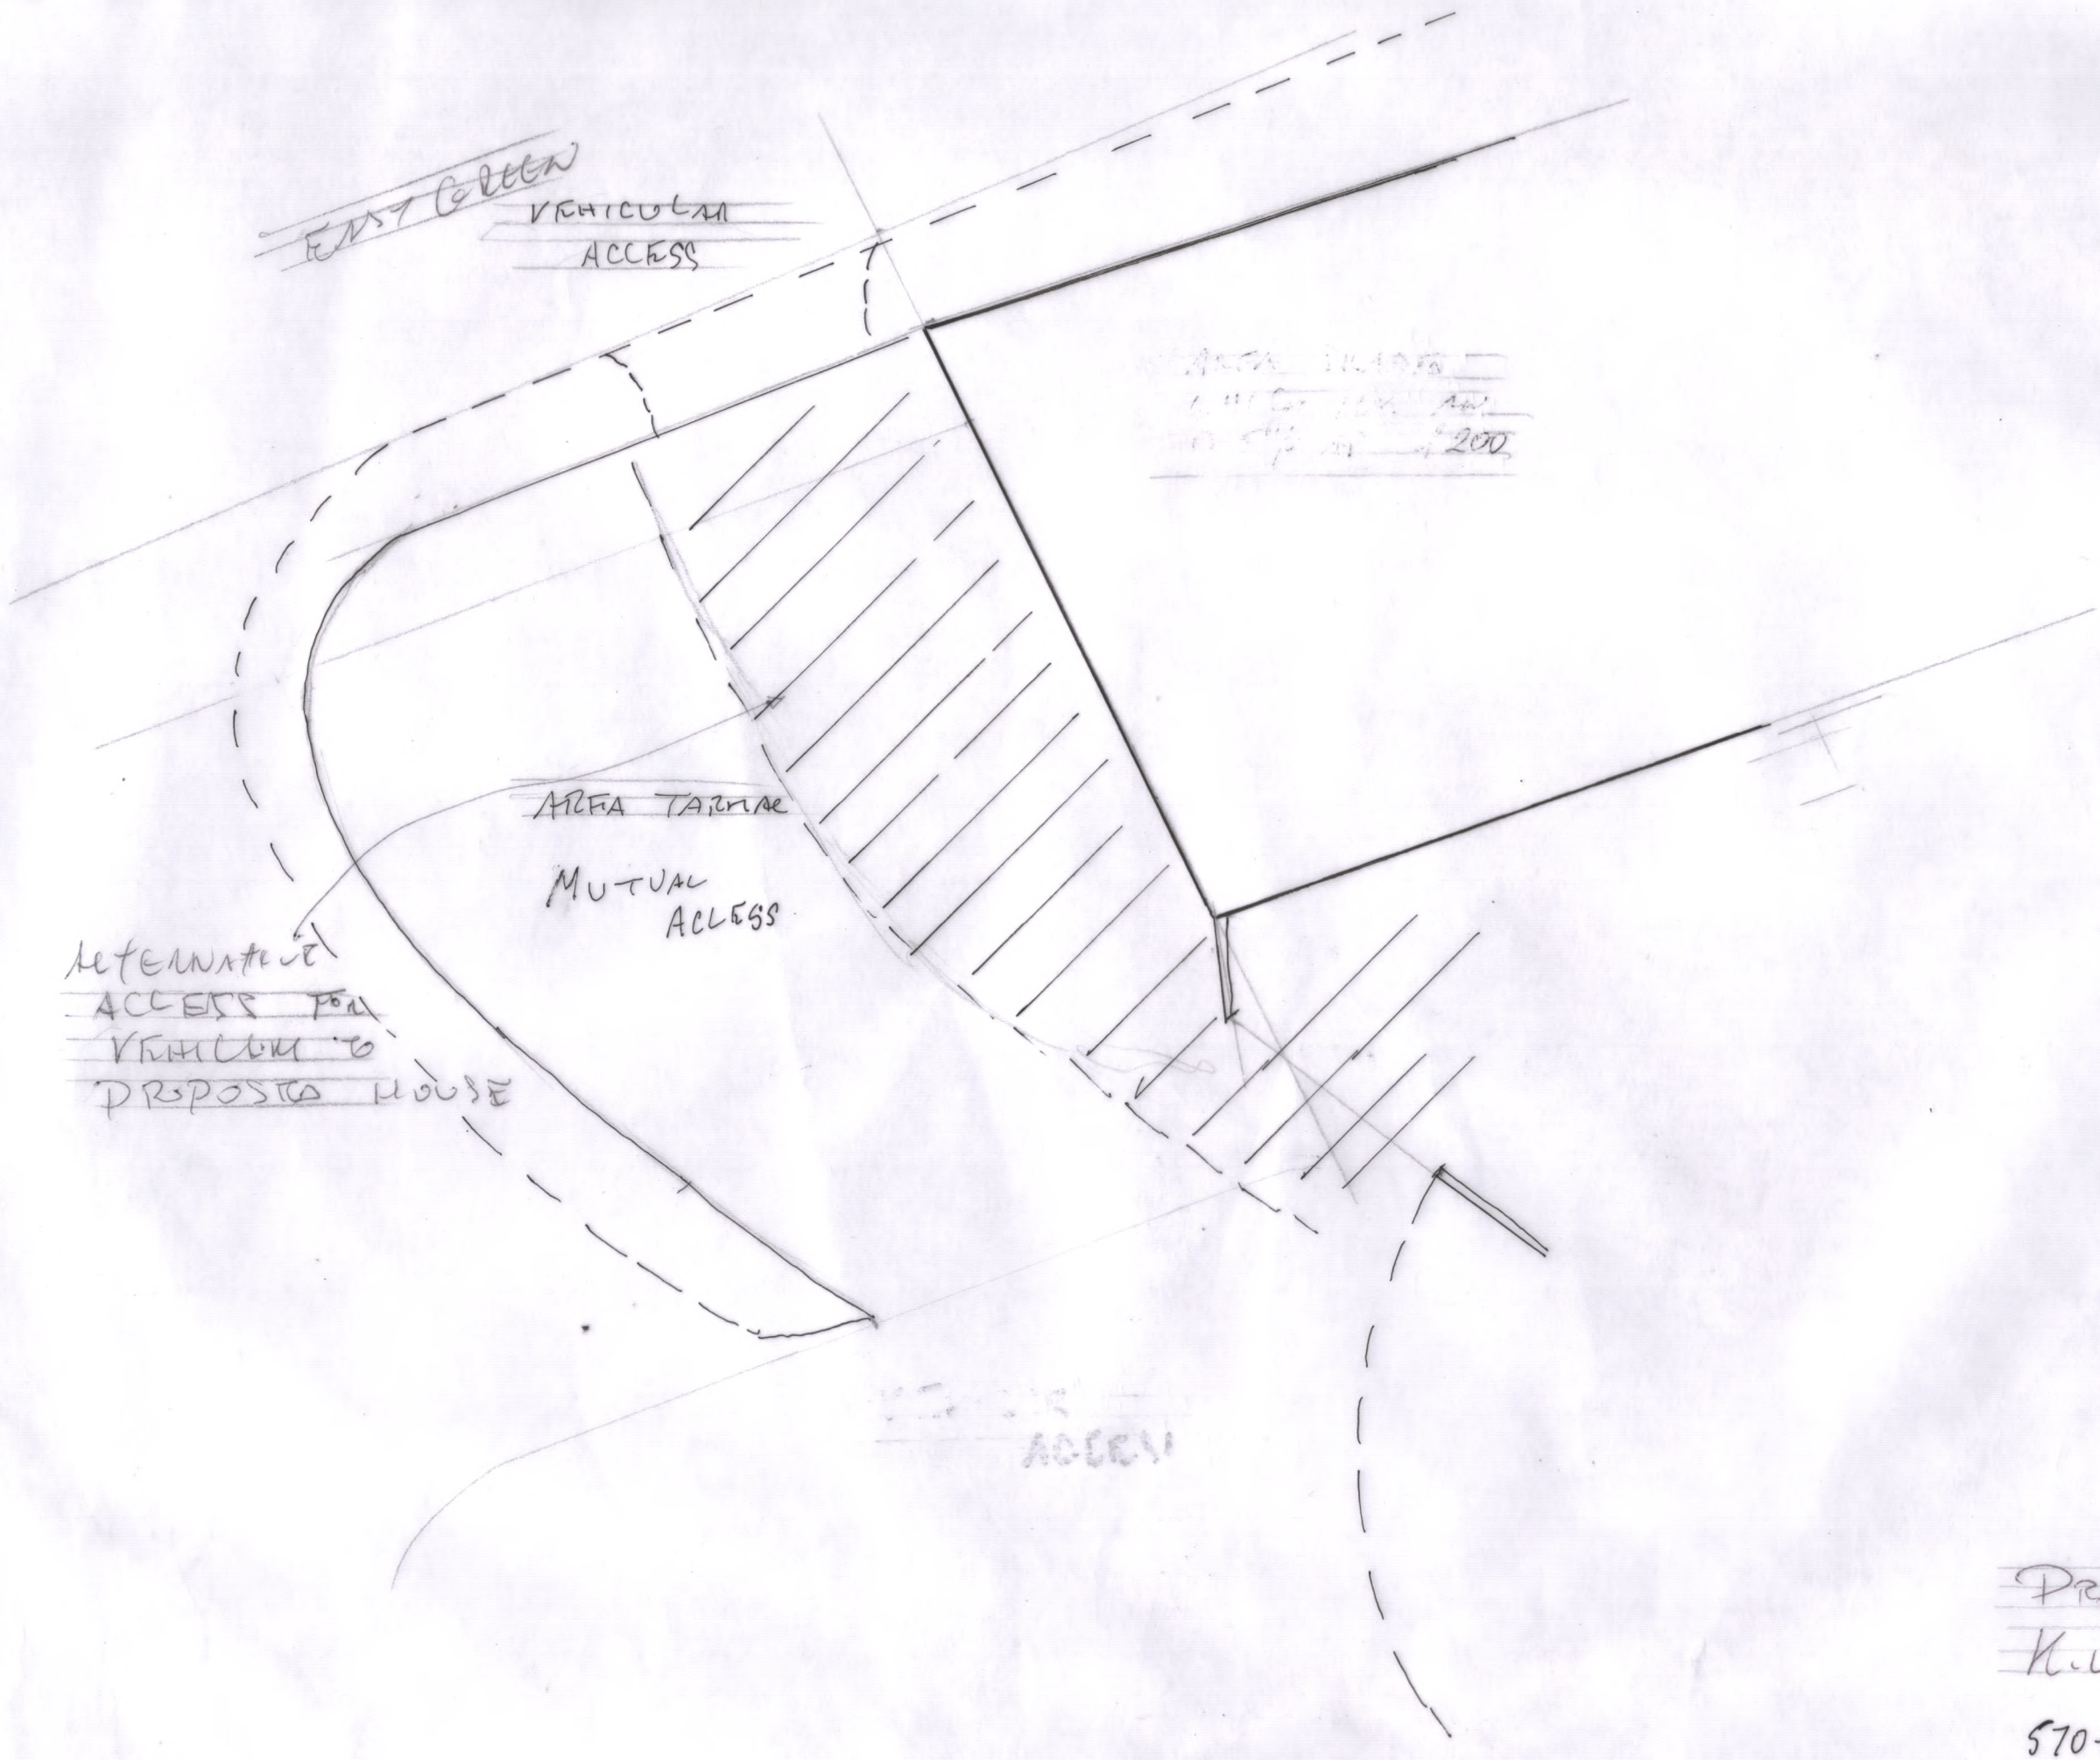

PROPOSED HOUSE
KILLENOWE HOUSE

570-2