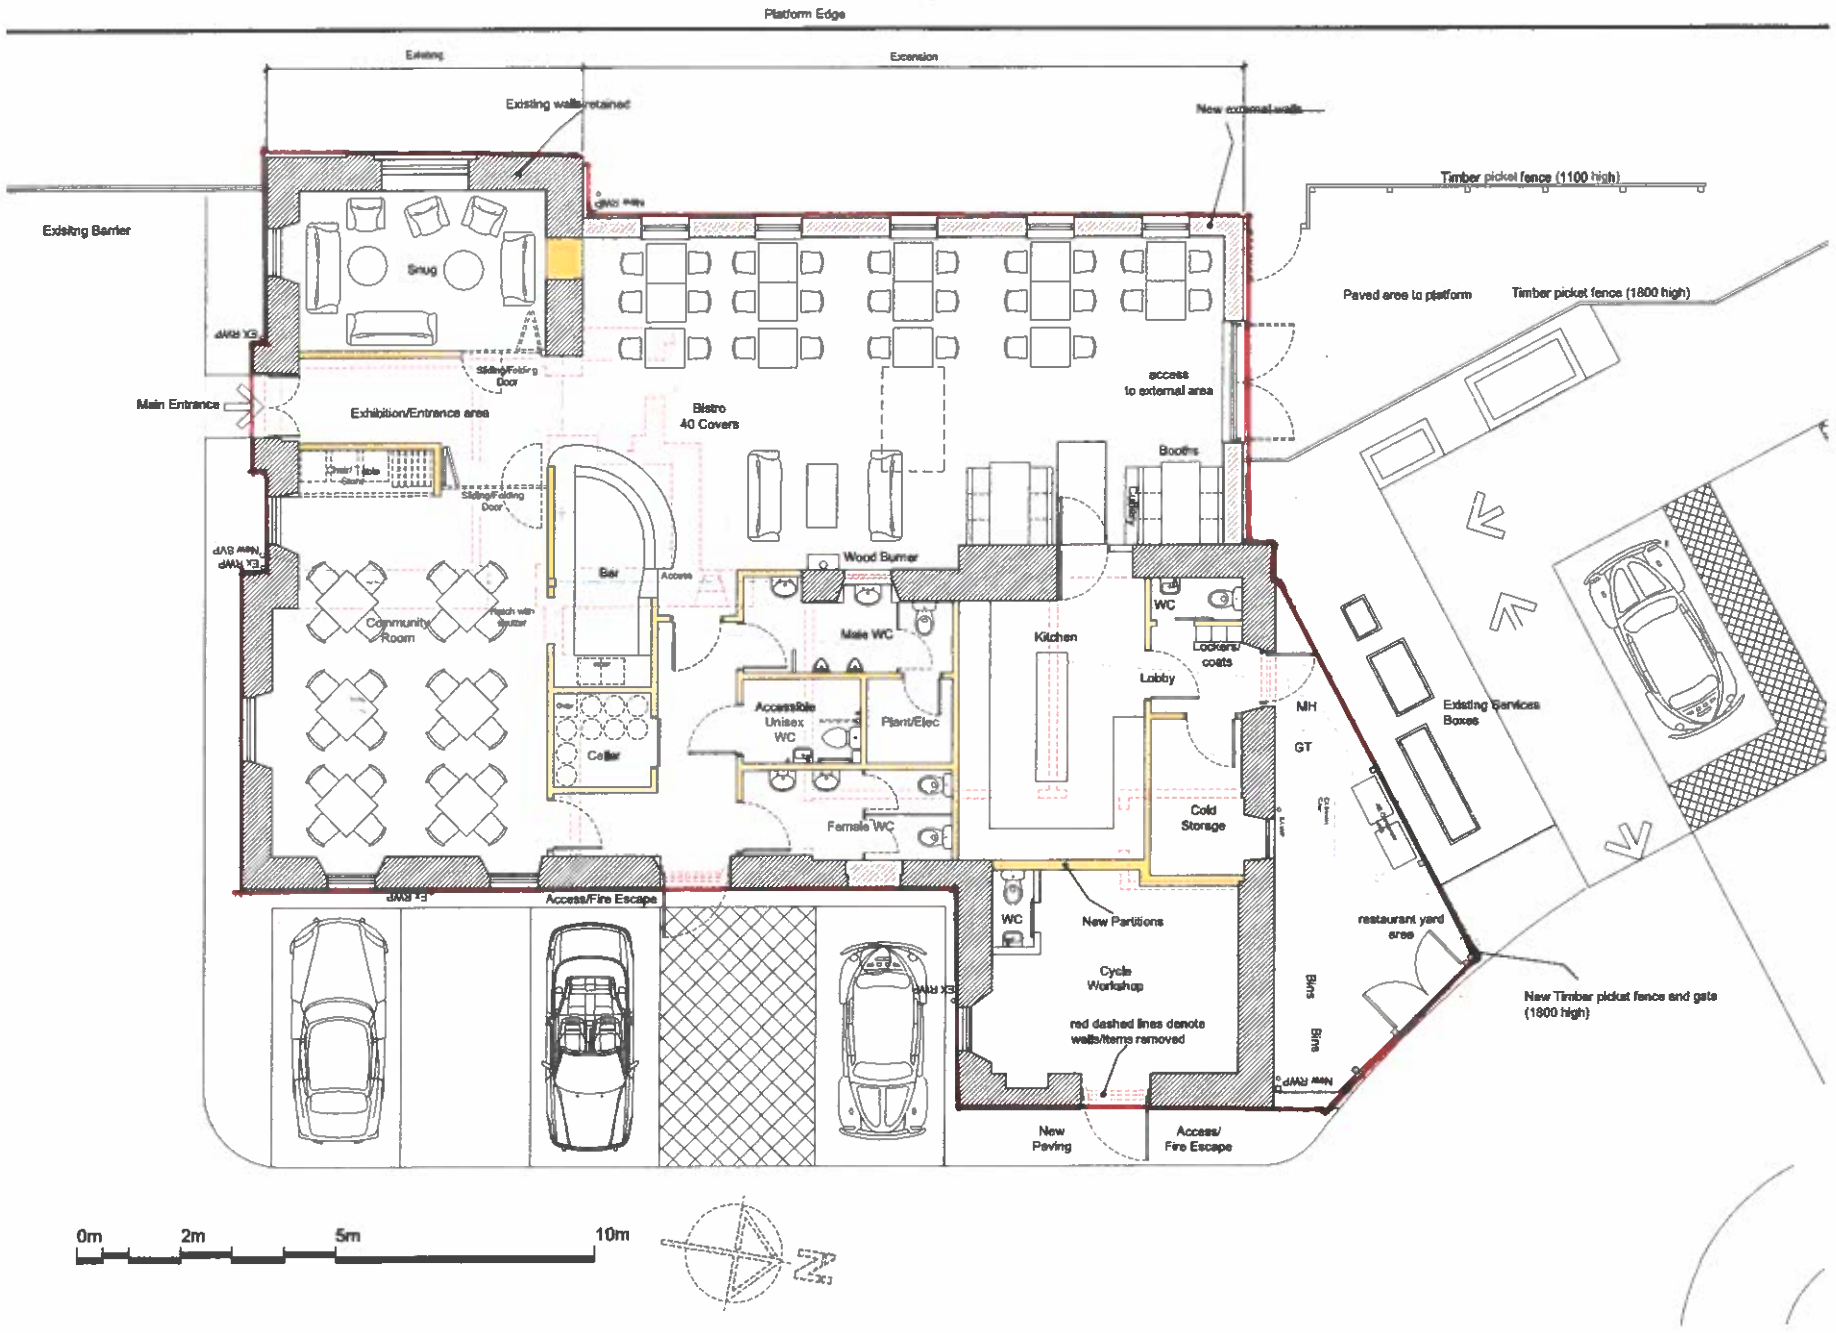

B	12.04.19	Planning Application	BG
Revision		Description	Chk

project

Stow Community Trust

Old Station
37/39 Station Road
STOW
Galashiels TD1 2SQ

title

General Arrangement Plan

Ground Floor

As Proposed

scale	size	date	drawn	checked
1:50	@A1		AP	BG

drawing status
Planning

AITKEN TURNBULL ARCHITECTS
5 Bridge Place
Galashiels
TD1 1SW
t: 0896 752760
email@aitken-turnbull.co.uk
www.aitken-turnbull.co.uk
Also at Edinburgh & Dundee

Aitken Turnbull
Architects Since 1887

project no.	drawing no.	revision
AT3215	L(-2)102	E