SOUTH ELEVATION

1:100

 

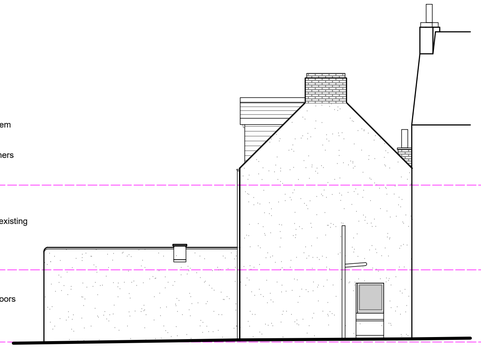

EAST ELEVATION

1:100

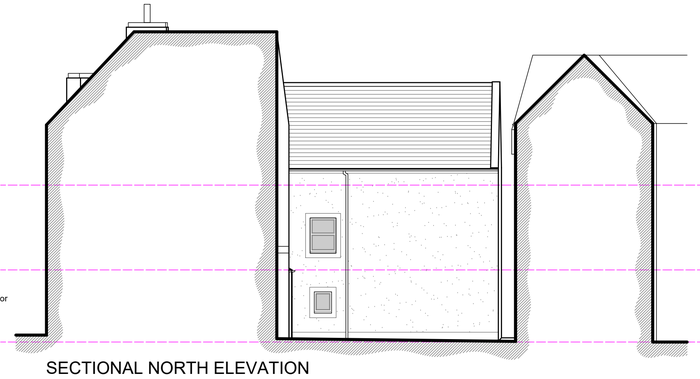

SECTIONAL NORTH ELEVATION

1:100

PHOTO 1

PHOTO 2

PHOTO 3

PHOTO 4

PHOTO 5

PHOTO 6

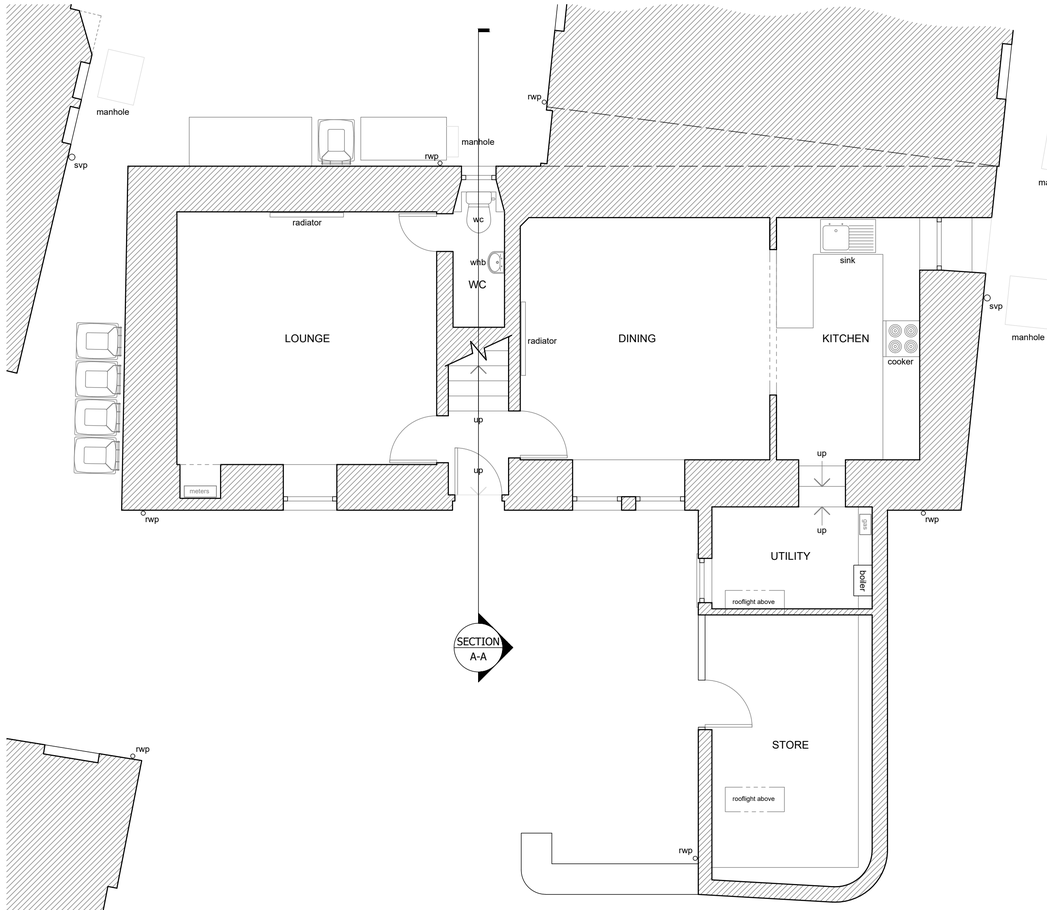

GROUND FLOOR PLAN

1:50

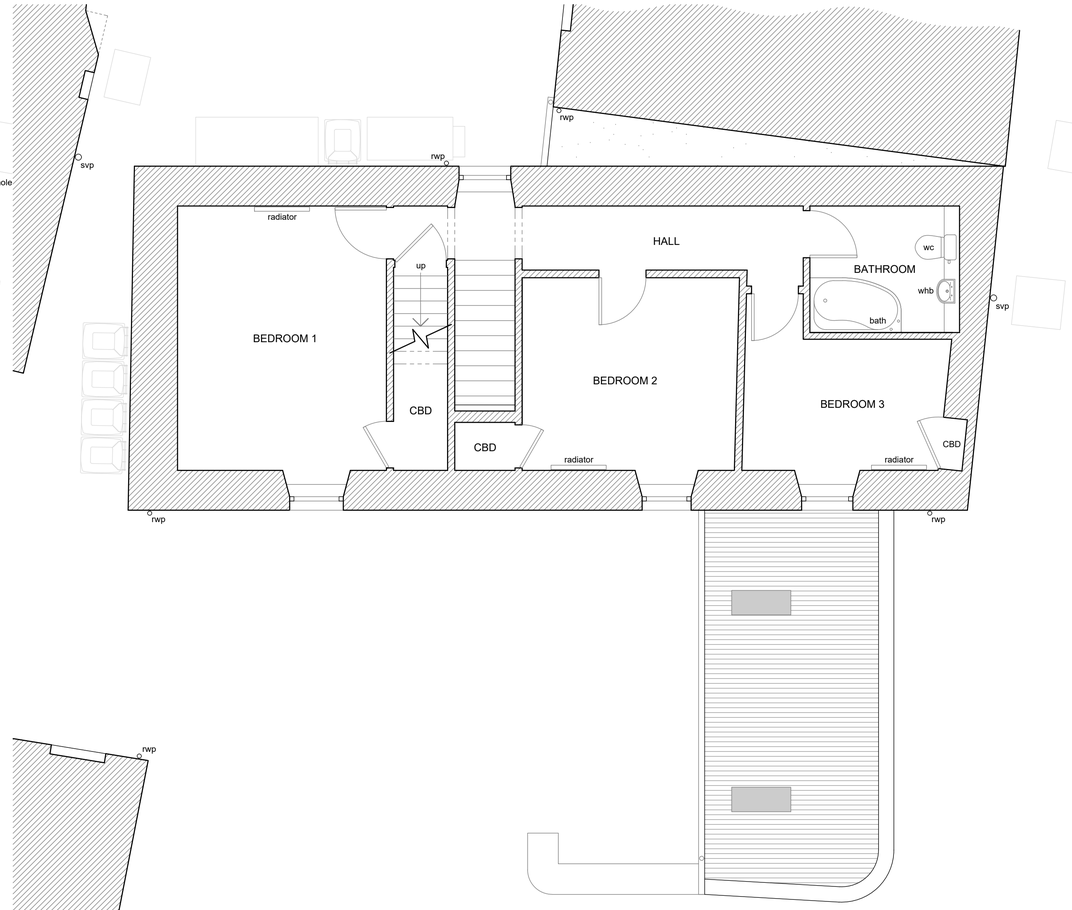

FIRST FLOOR PLAN

1:50

IRD DESIGN Ltd
Chartered Building Engineers
Architectural Consultants

This drawing, or part thereof is protected by Copyright and must not be reproduced without the prior written consent of IRD Design Ltd.

cabe chartered building engineer

cabe chartered association of building engineers

This is to certify that this drawing is a true copy of the original drawings referred to in the application

Signed.....

Dated.....

No.	Description	Date

IRD DESIGN Ltd
Chartered Building Engineers
Architectural Consultants

New Harbour Building
Eyemouth
Berwickshire
TD14 5SD

Tel/Fax - 018907 50111
Email - irddesign@aol.co.uk

Client: MR & MRS FLETCHER

Project: PROPOSED ALTERATIONS, EXTENSION & RENOVATIONS TO DWELLING HOUSE

Address: 17 GEORGE STREET EYEMOUTH

Drawing Title: **SURVEY DRAWING**
Plans & Elevations as Existing

Date: SEP 2021

Drawn by: JOHN NISBET

Checked by: IRD

Project number: 21/404

Scale: 1:50, 1:100

A1

001

Rev