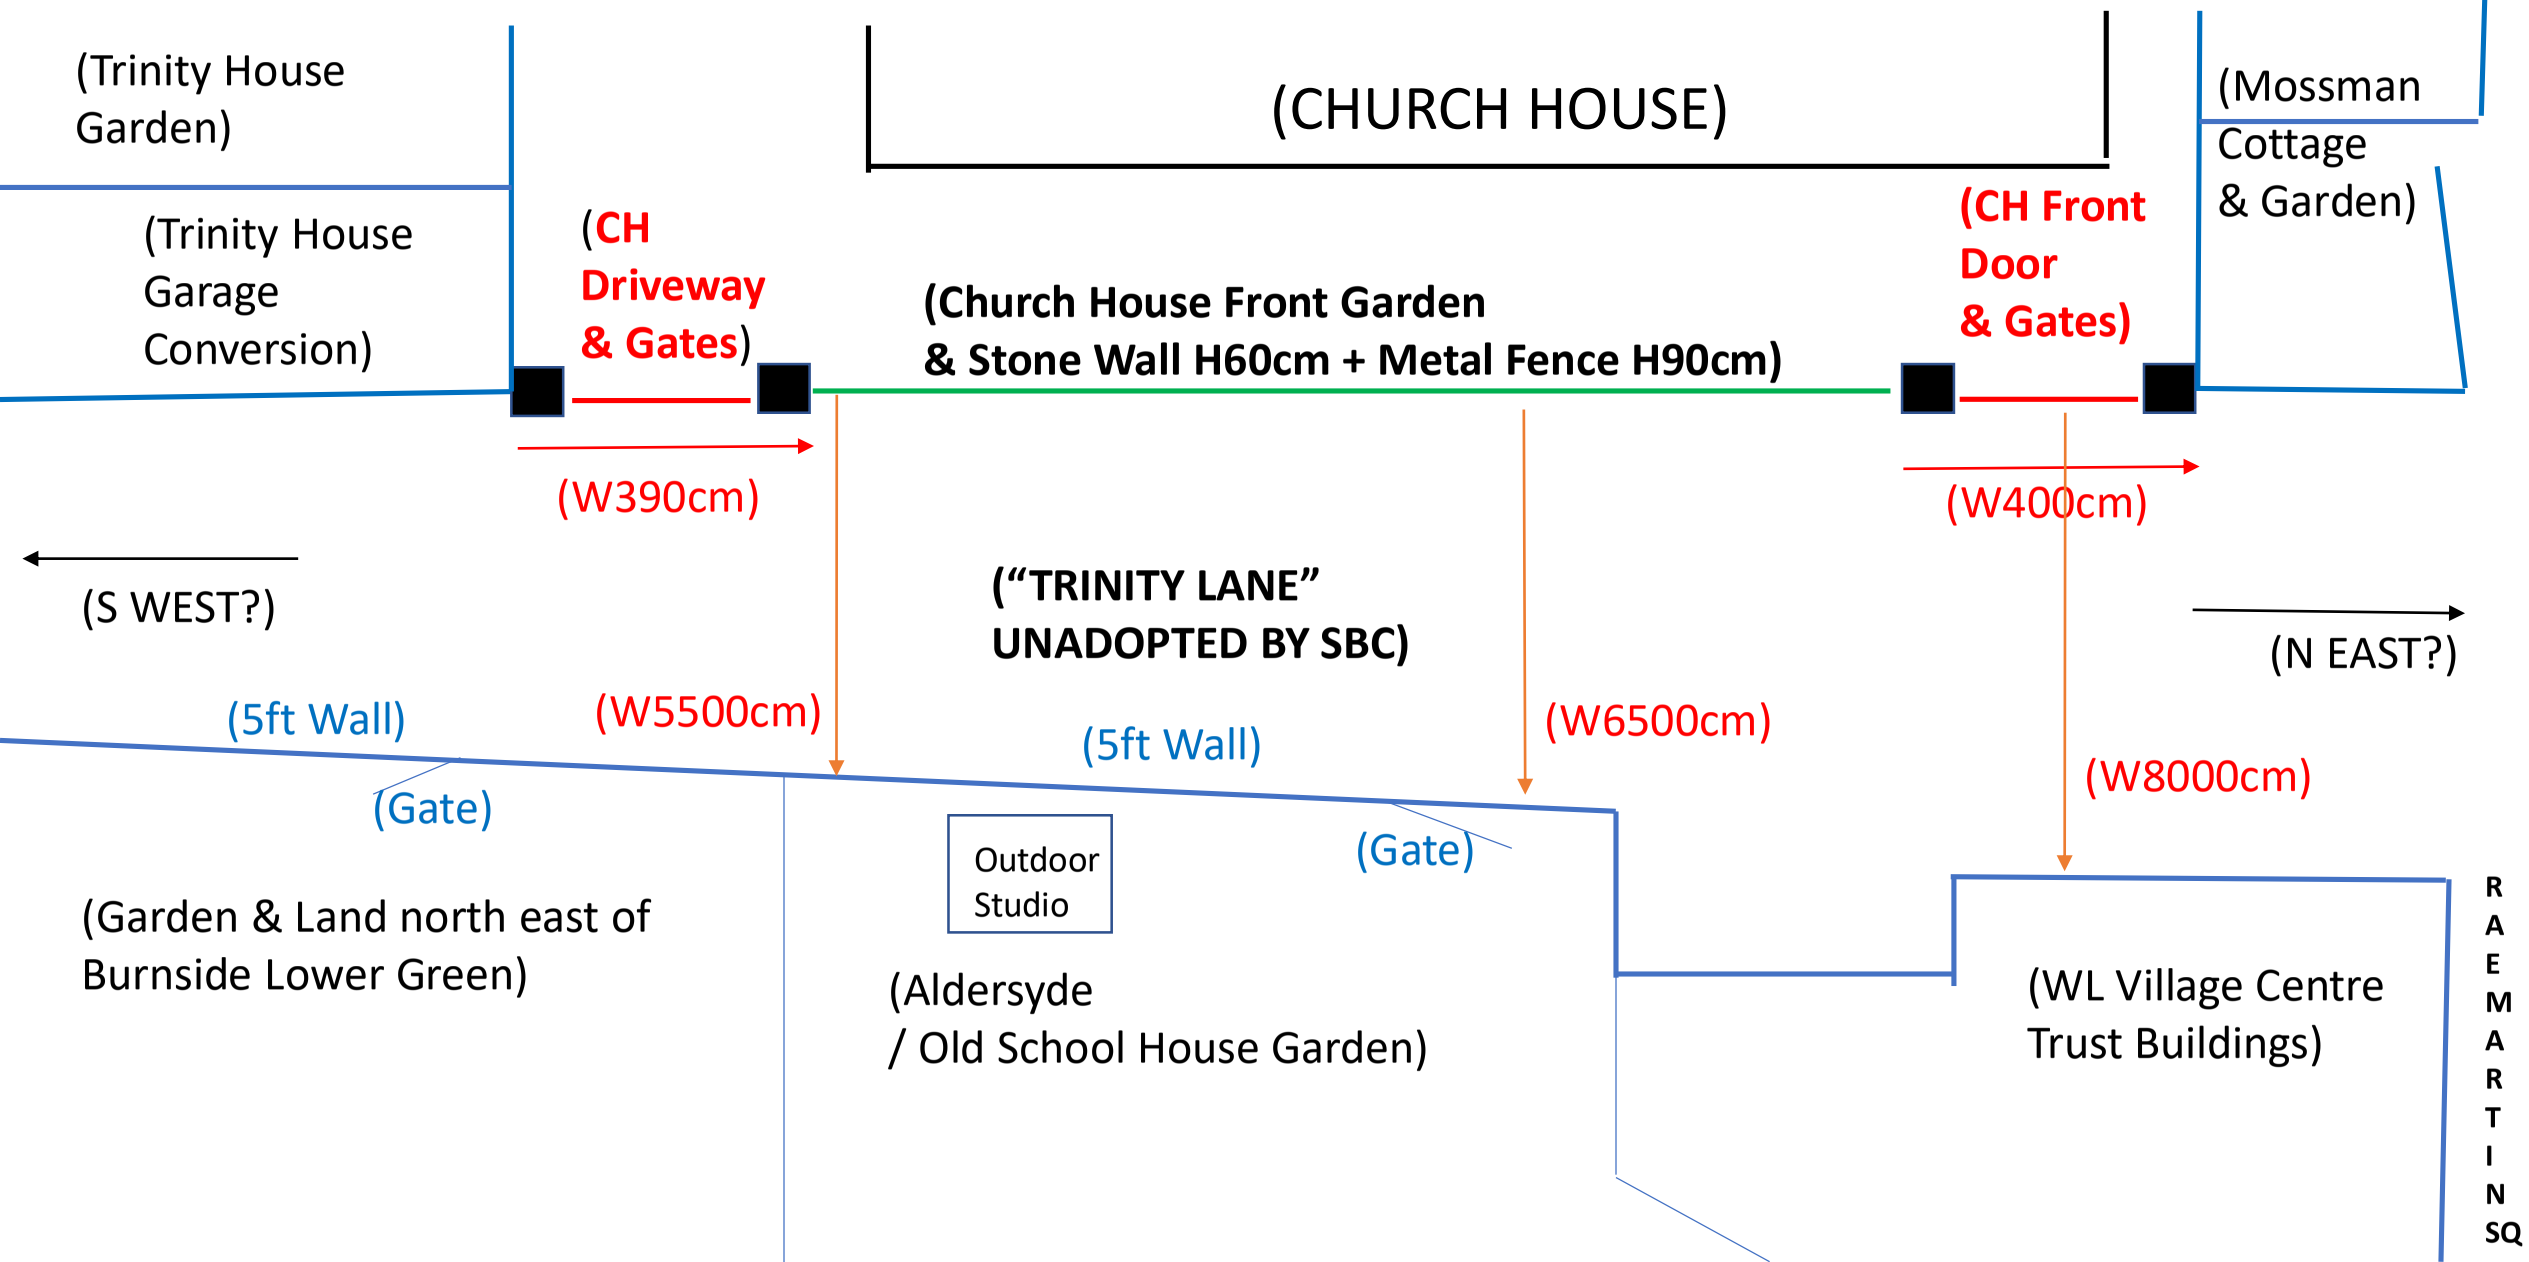Church House WL - Gates (Trinity Lane EH46 7ED approx. map not to scale)