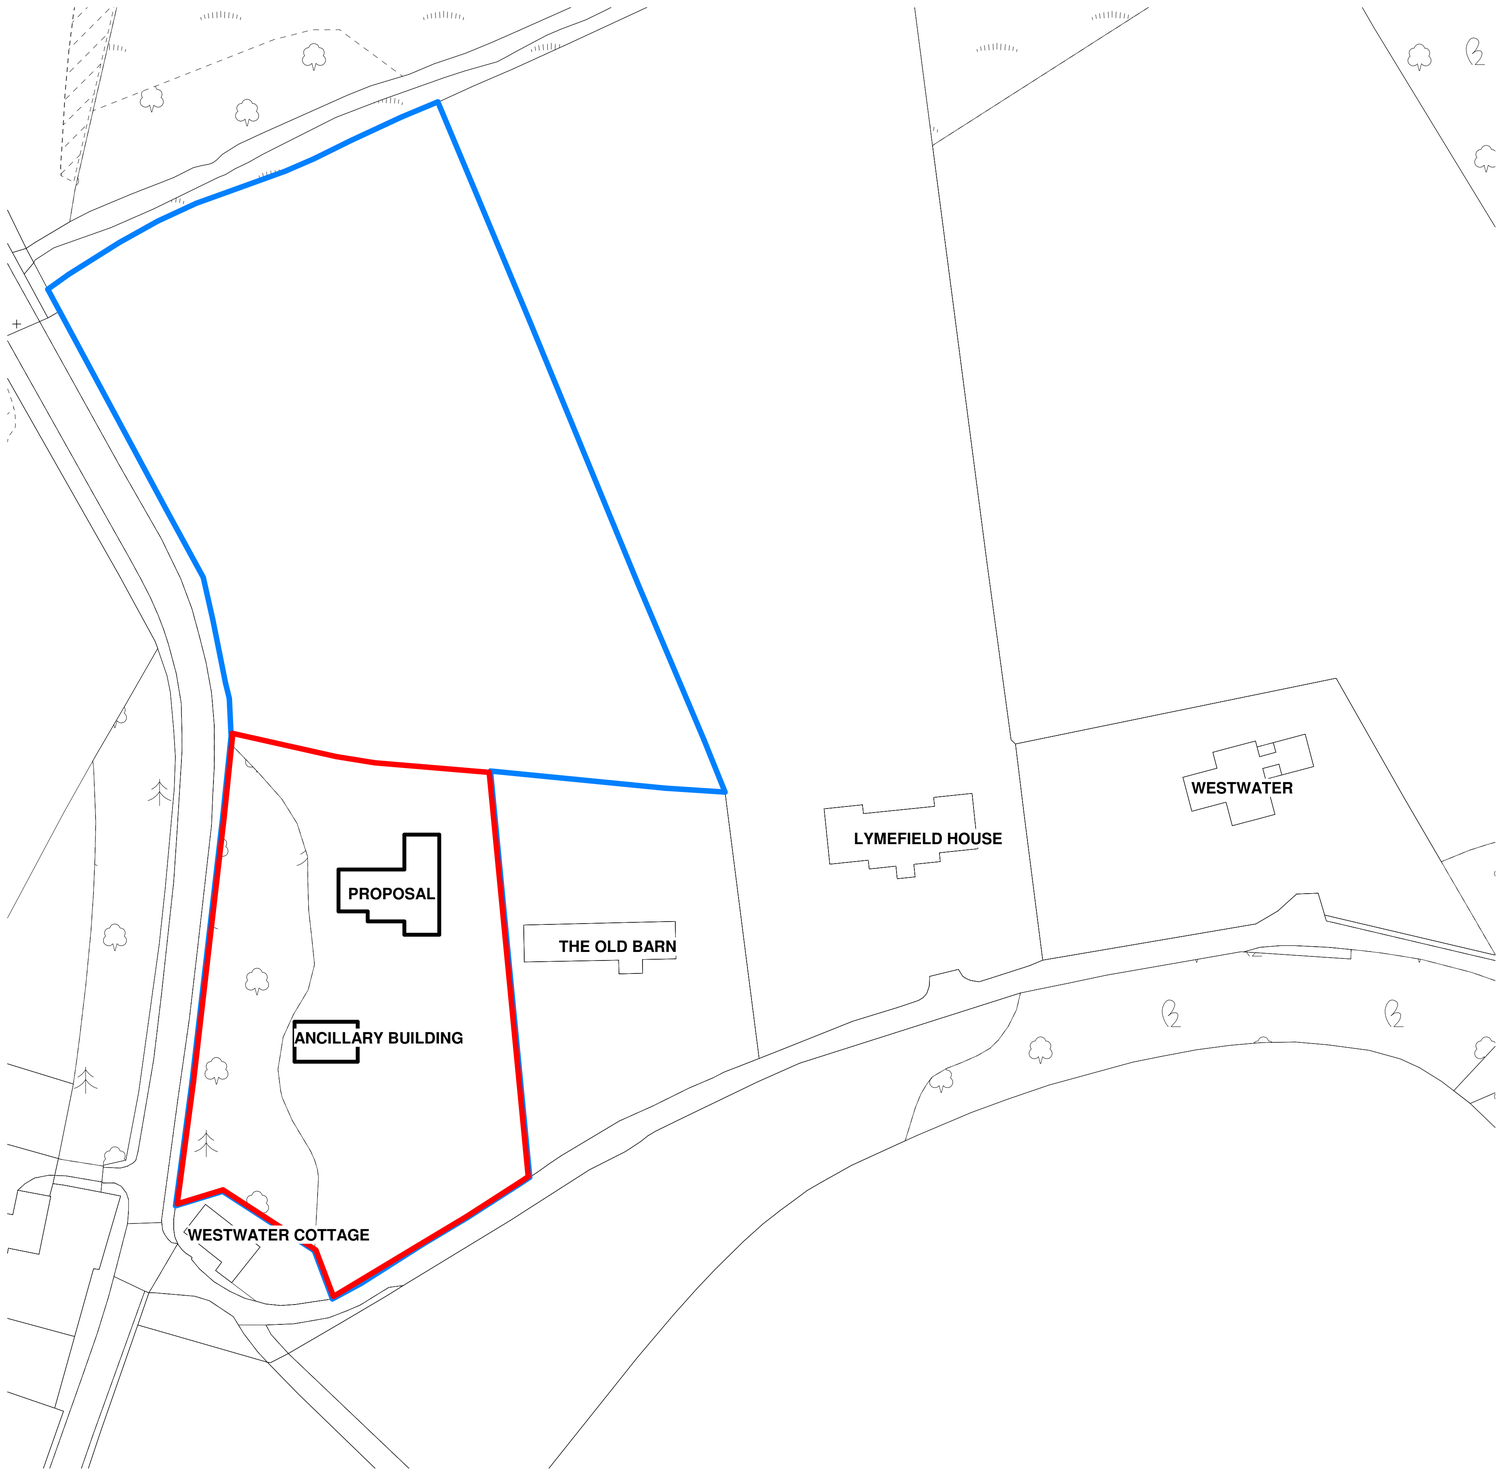

NOTES

1. DRAWING TO BE READ IN CONJUNCTION WITH THE RELEVANT SPECIFICATIONS AND DRAWINGS ISSUED BY THE ARCHITECT AND OTHER SPECIALIST SUBCONTRACTORS.
2. CONTRACTOR TO VERIFY ALL DIMENSIONS AND CONDITIONS ON SITE AND REPORT ANY DISCREPANCIES BEFORE COMMENCING WORK.
3. DO NOT SCALE FROM THIS DRAWING.

REV	DESCRIPTION	DATE

ISSUED FOR

DRAWING STATUS

MAKAR

PROJECT
1534 - Swann

TITLE
Buildings Group Plan

LOCATION
West Linton

DRAWN BY	CHECKED BY	DATE
LR	SR	09/02/23

SCALE (@ A1)	PROJECT NUMBER
1 : 500	1534

DRAWING NUMBER	REV
PL-90-102	

CM

© MAKAR LTD 09/02/2023 10:52:12

C:\Users\LewisRichardson\Makar Ltd\Projects - Documents\1.1 Live Projects\1534 22 Swan West Linton\5.0 Design\5.6 Revit\Archive\1534 - Swan - West Linton - PL.rvt

CM