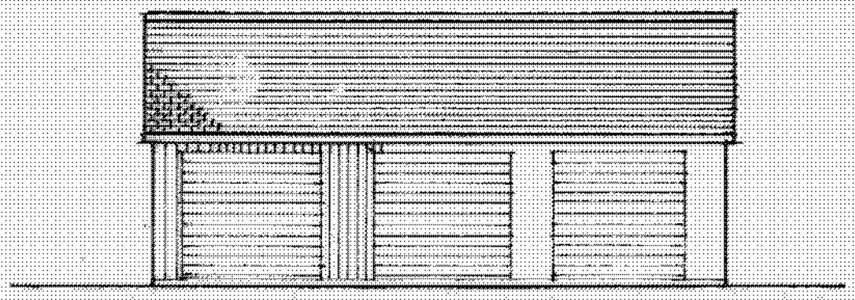

NORTH EAST ELEVATION
1.100

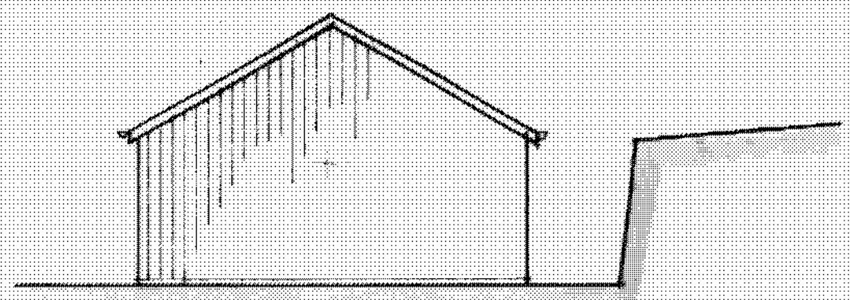

NORTH WEST ELEVATION
1.100

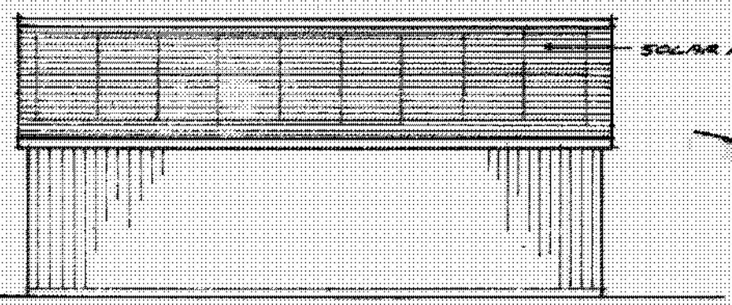

SOUTH WEST ELEVATION
1.100

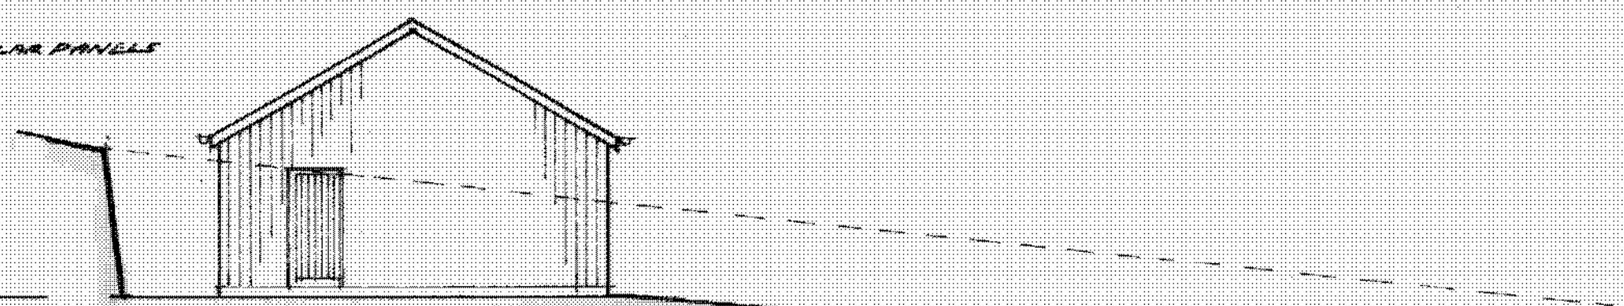

SOUTH EAST ELEVATION
1.100

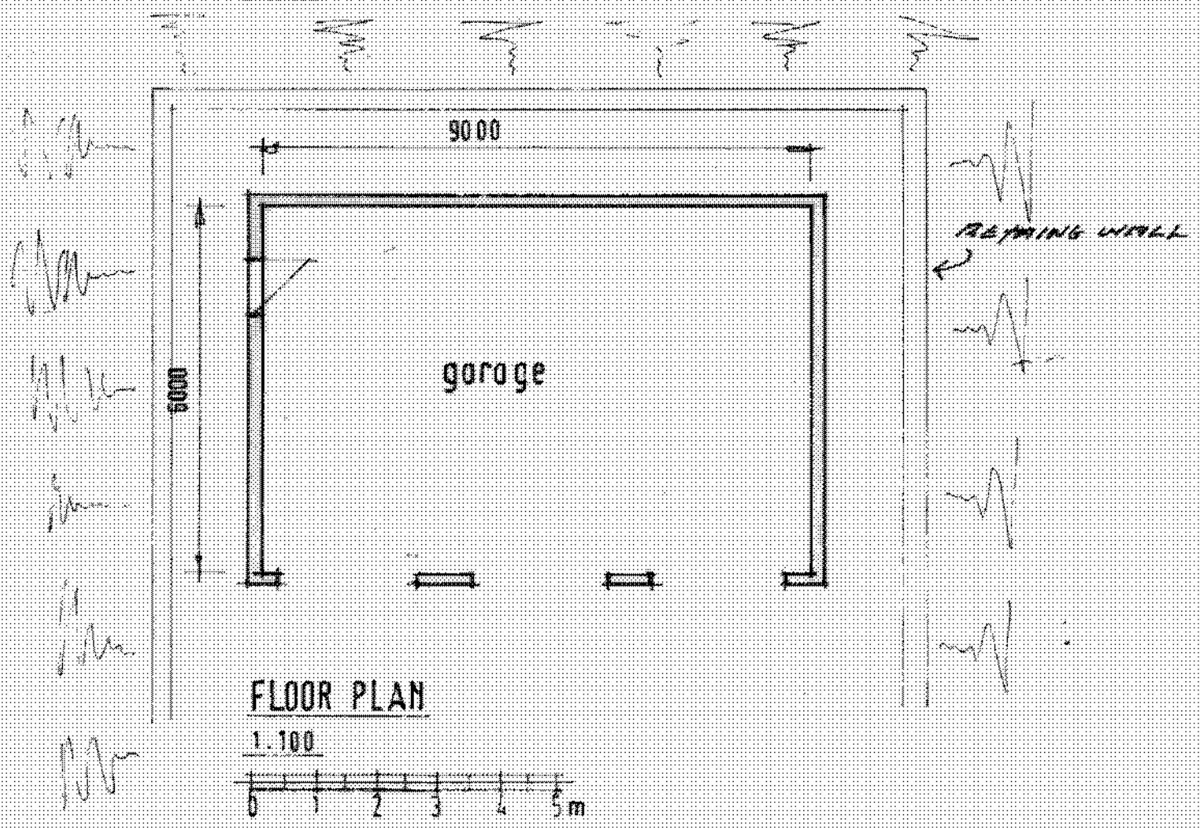

FLOOR PLAN
1.100

0 1 2 3 4 5m

Scottish Borders Council
Town And Country Planning (Scotland) Act 1997

REFUSED

subject to the requirements of the associated Decision Notice

21/01982/FUL
04/03/2022

Andrew Walker
Architectural Consultants

Tel: 018907 52978
Mob: 07714213654
Email:
andrew374walker@btinternet.com

client
GRAEME FORSYTH

project
PROPOSED ALTERATIONS EXTENSION & CHANGE OF USE AT TO FORM DWELLING HOUSE AT THE BLUE HOUSE NEAR SWANSFIELD RESTON

drawing title
GARAGE: PLAN & ELEVATIONS

scale
1:100 & A3

date
NOV 2021

drawing No
21-028-006

revision